


1

PROPOSED BASEMENT FLOOR PLAN


SCALE 1:100

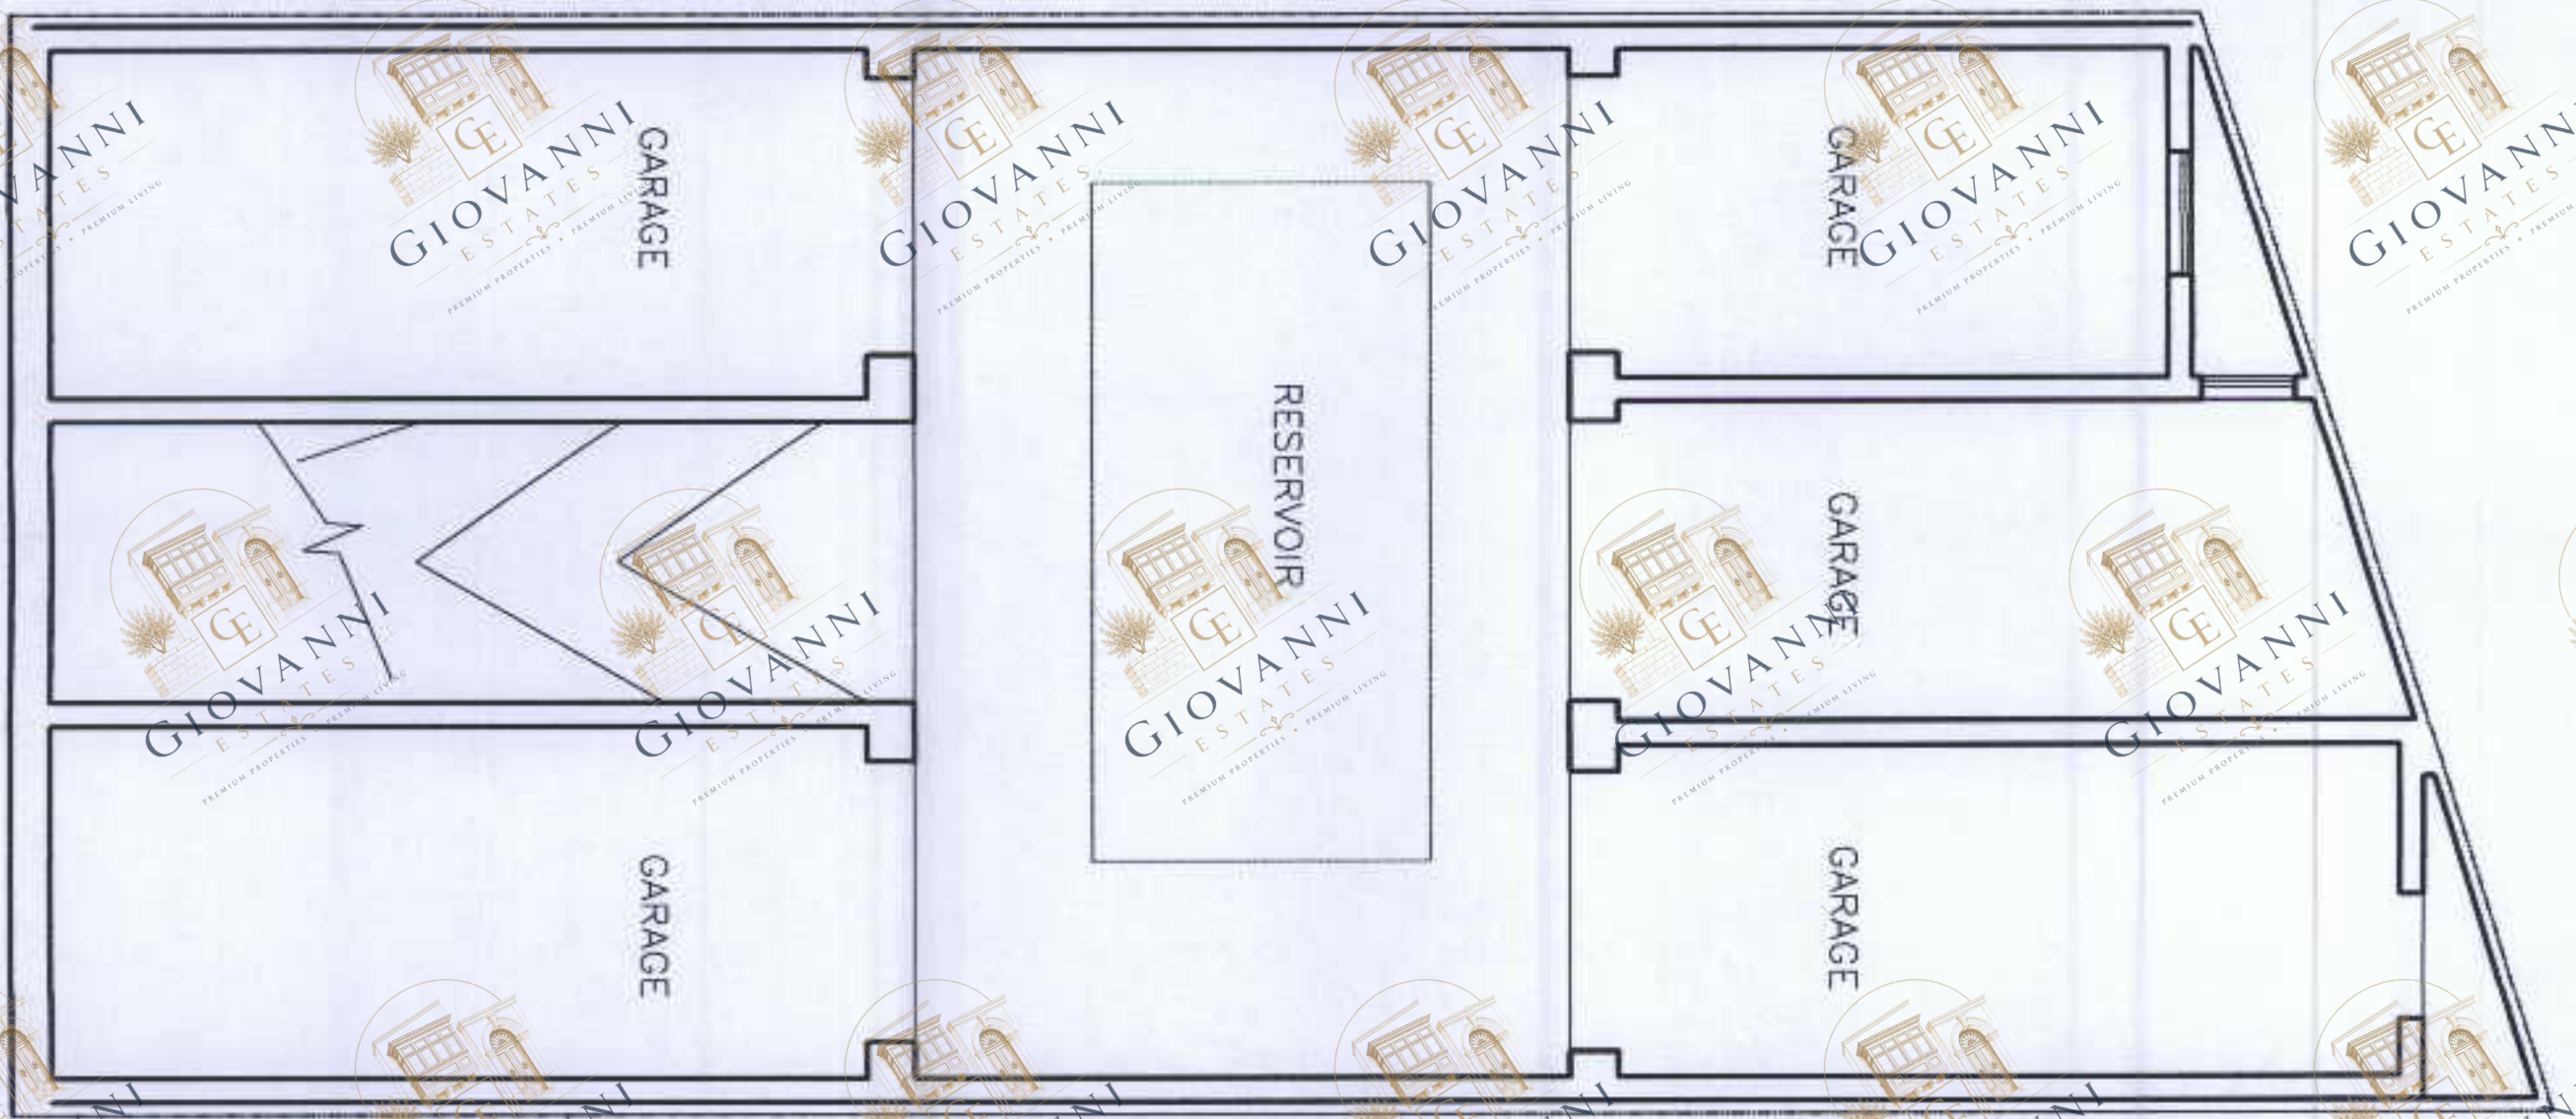


1

PROPOSED GROUND FLOOR PLAN


SCALE 1:100

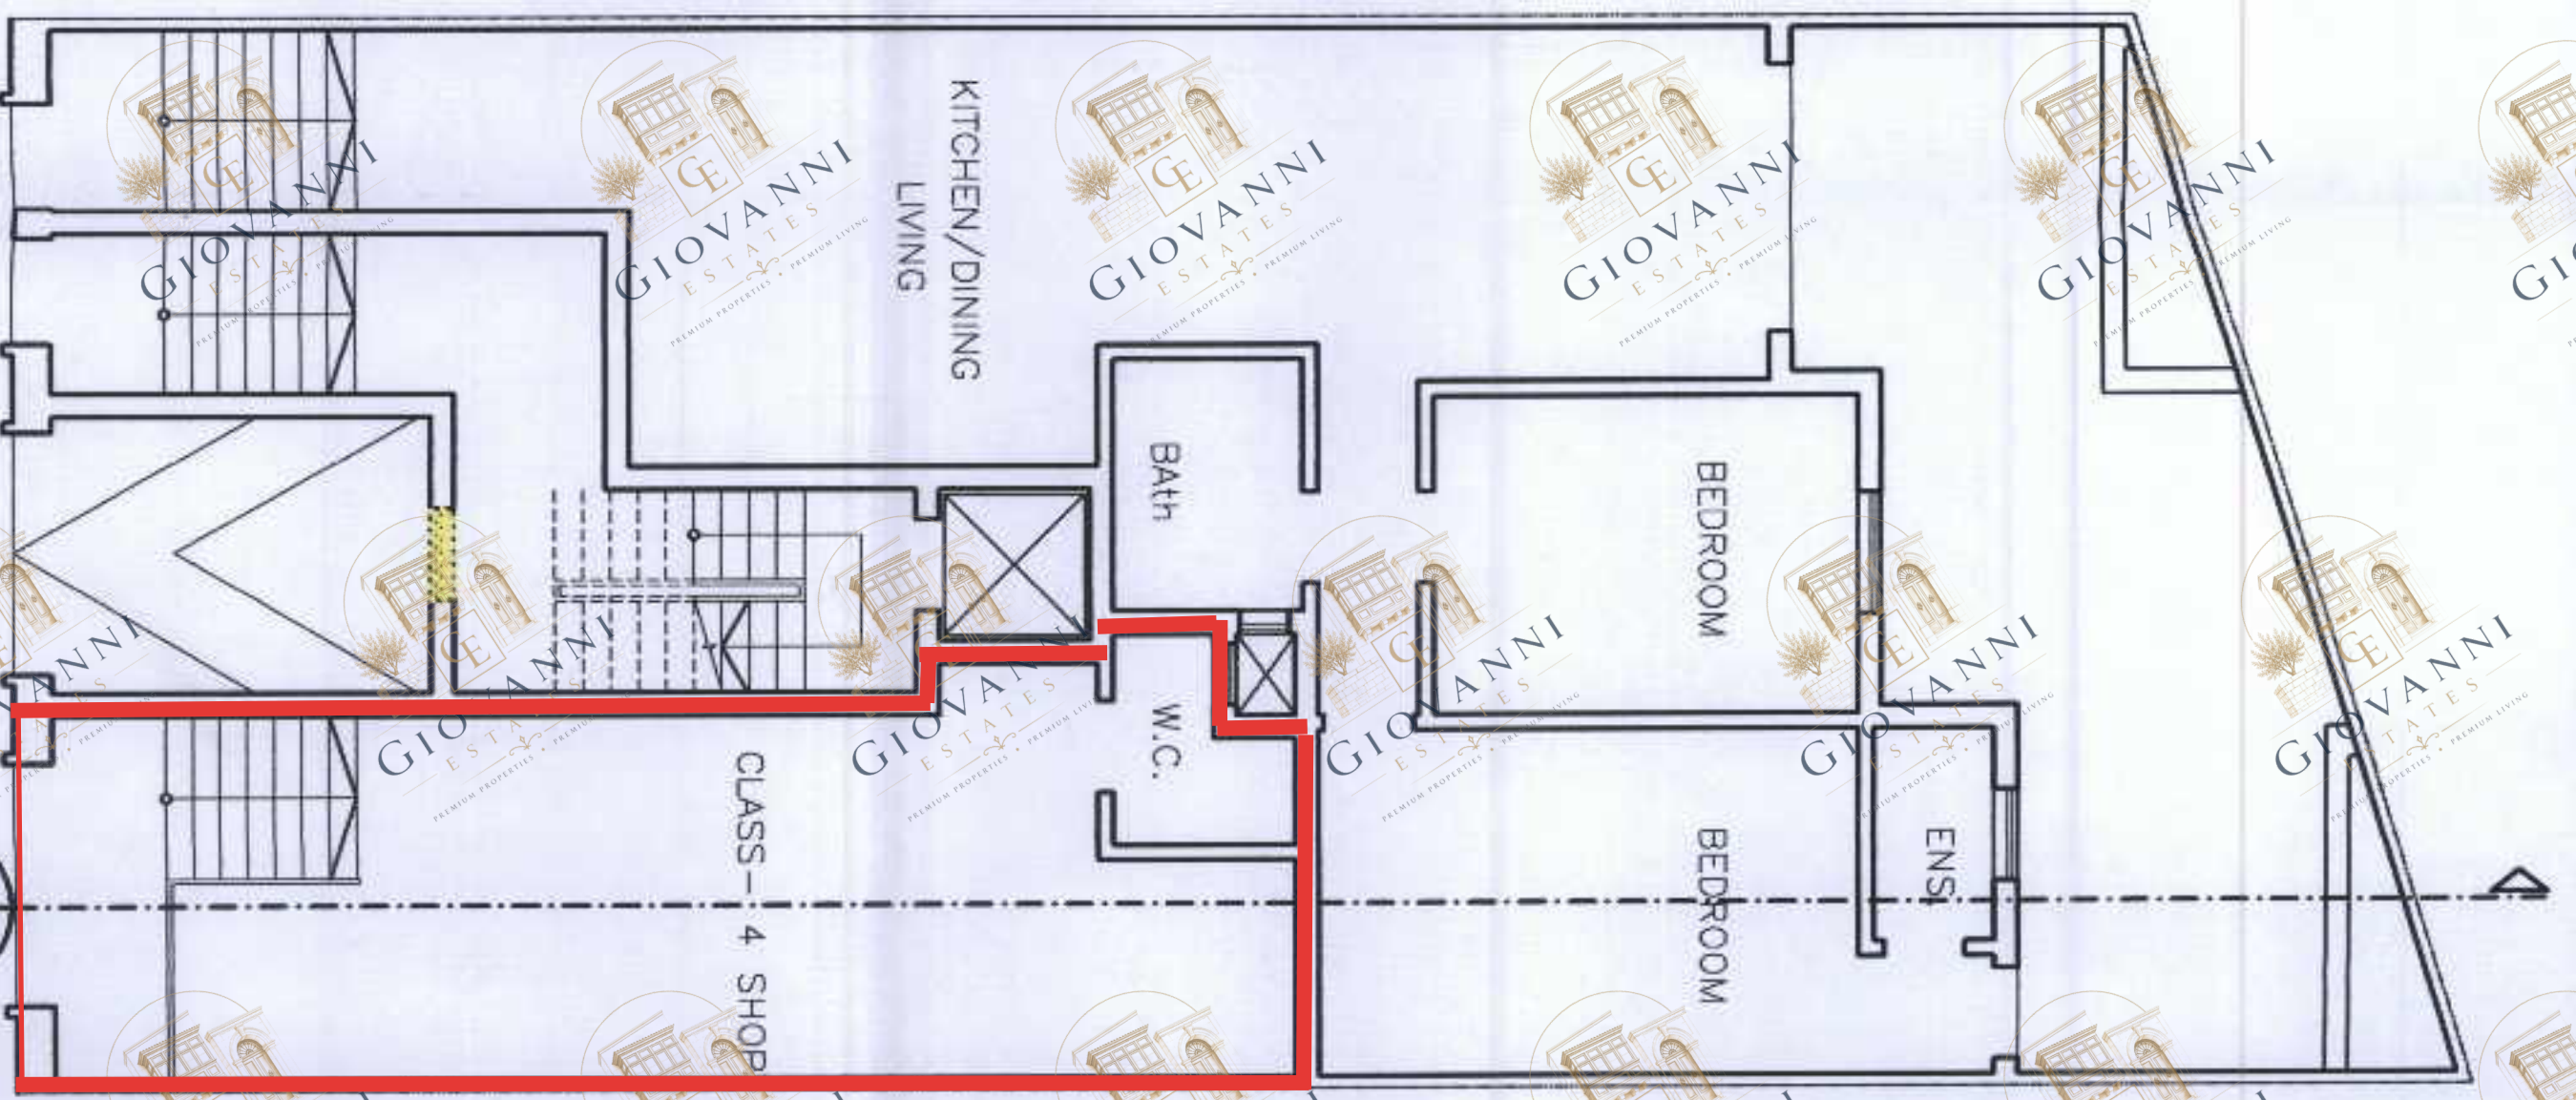


2
A001

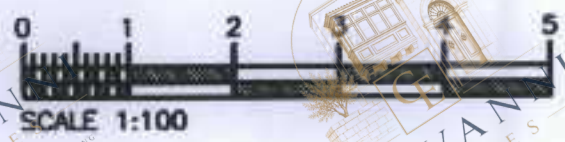


737160

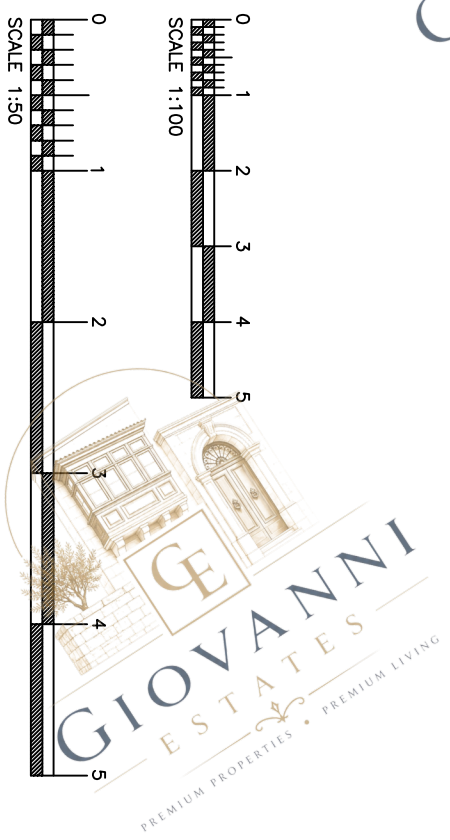

1 APPROVED FRONT ELEVATION
SCALE 1:50

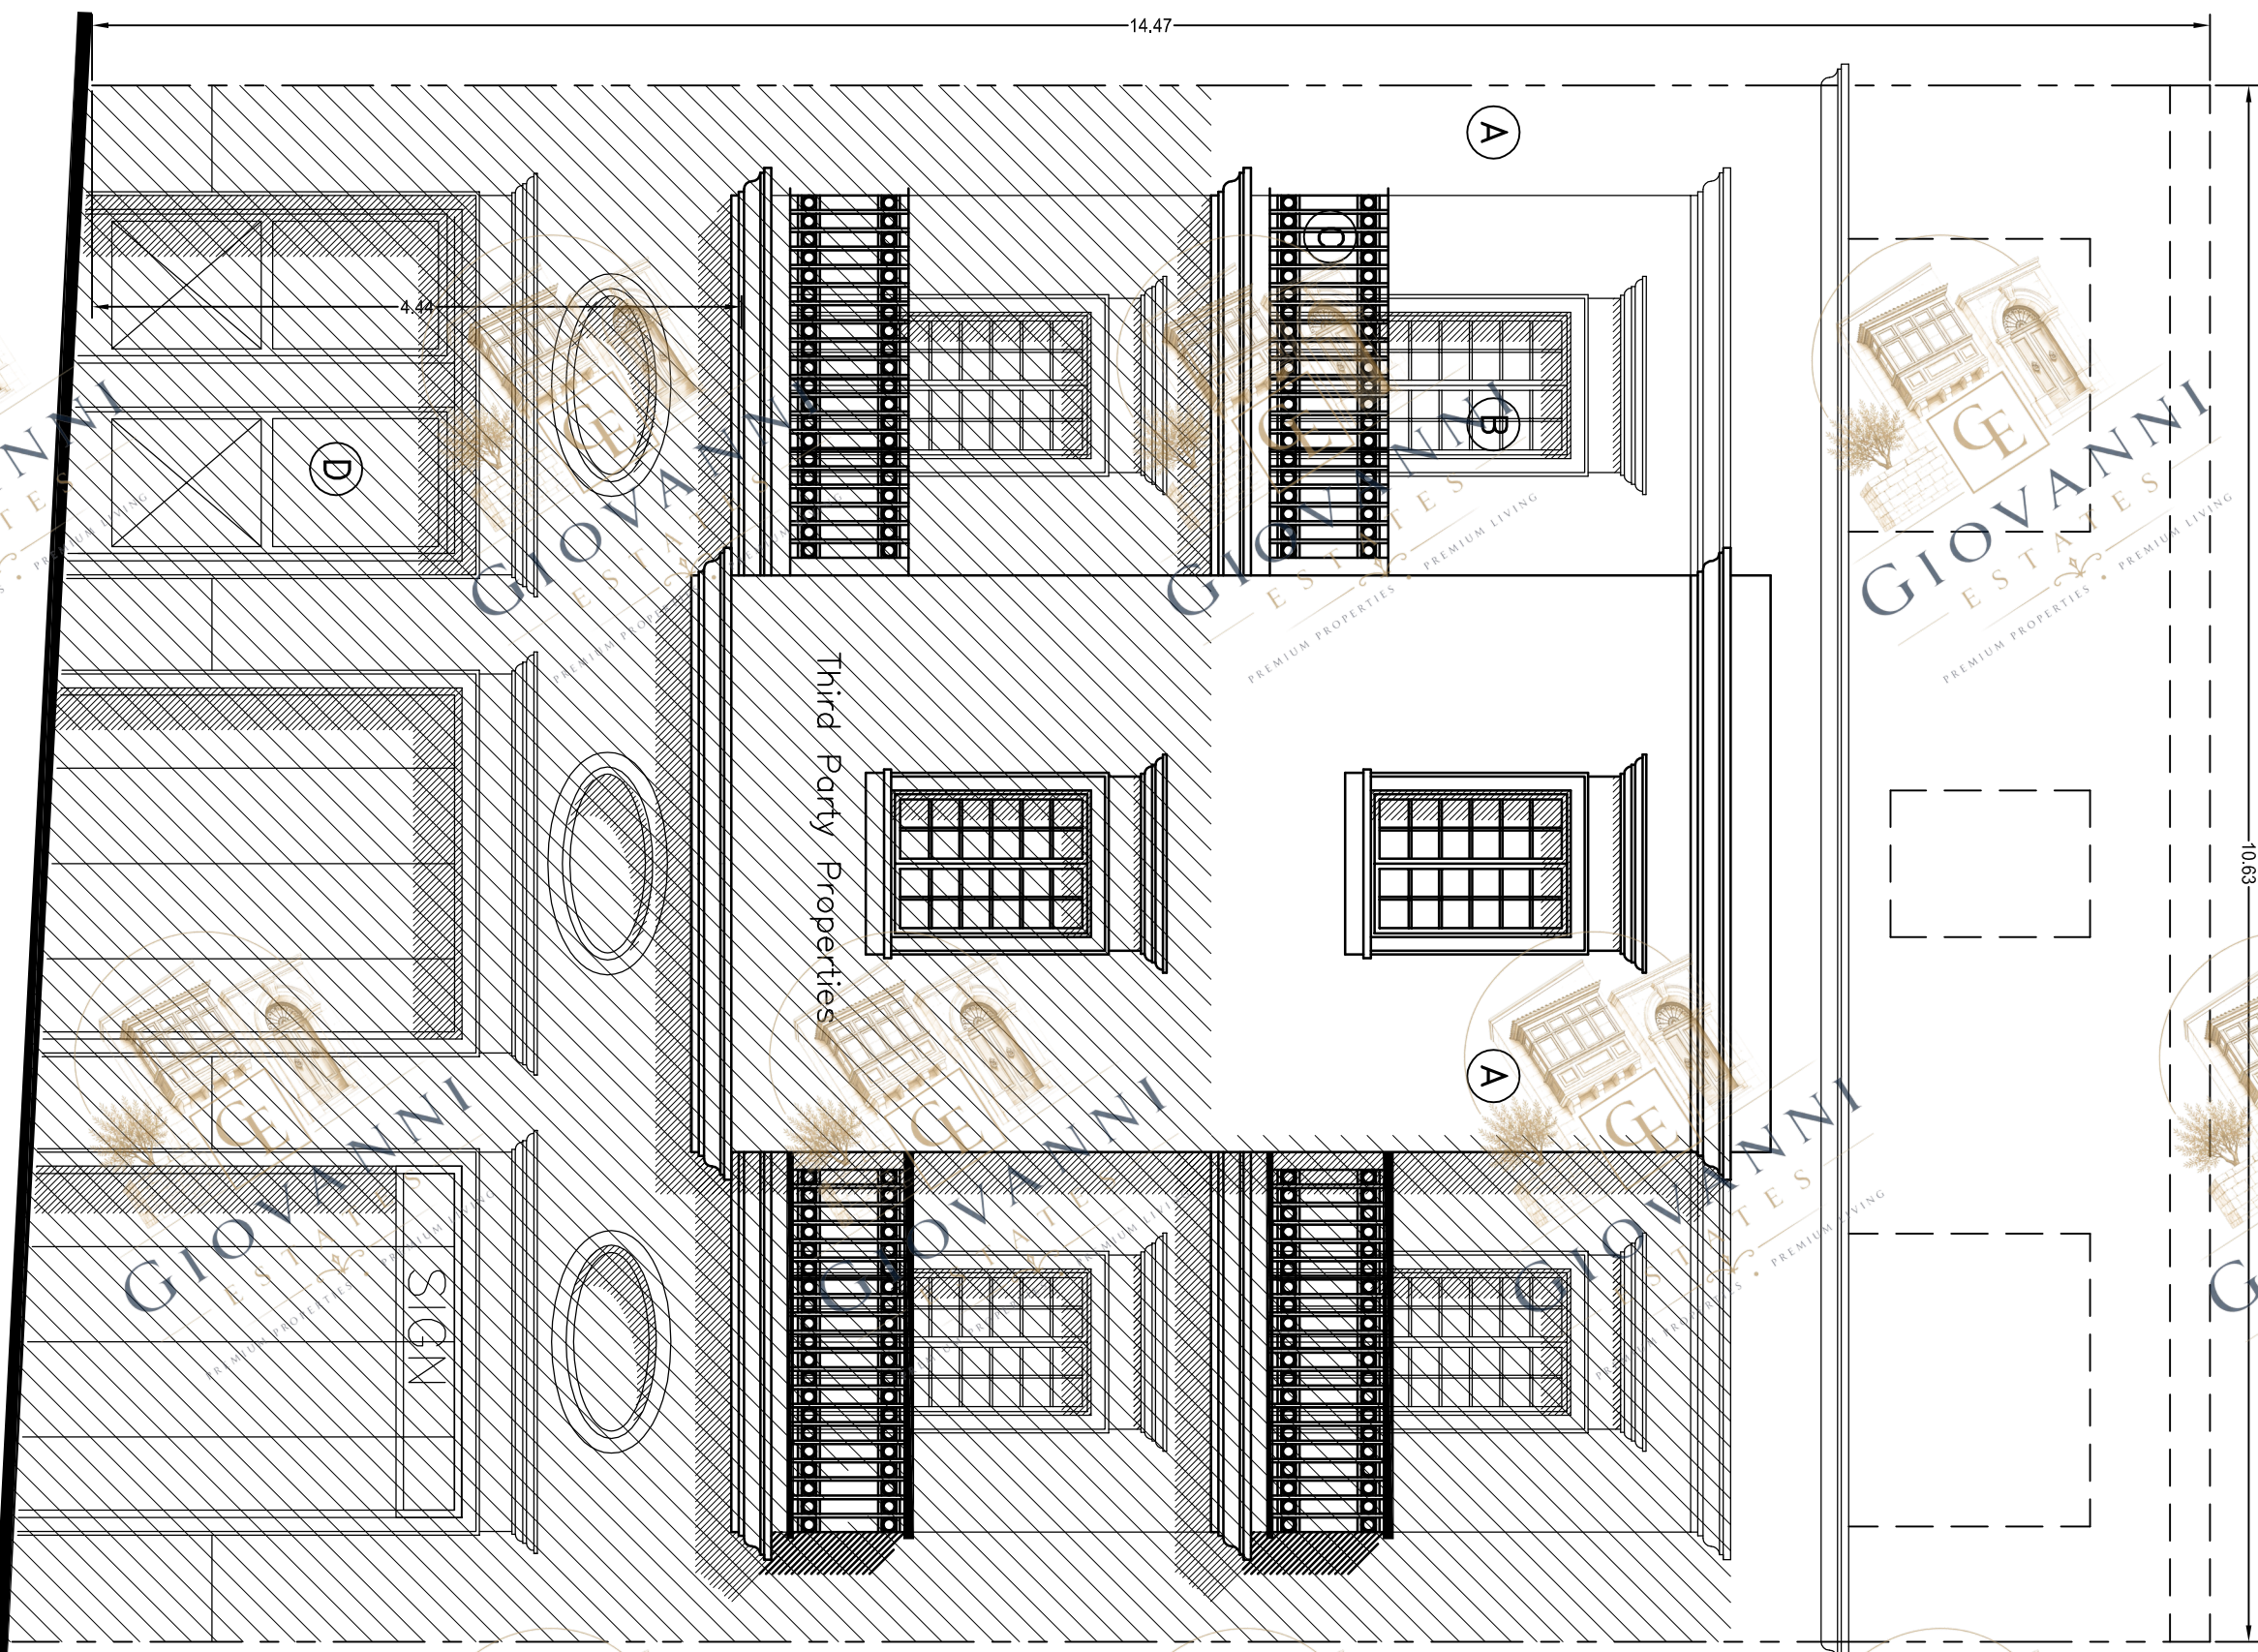

2 EXISTING FRONT ELEVATION
SCALE 1:50

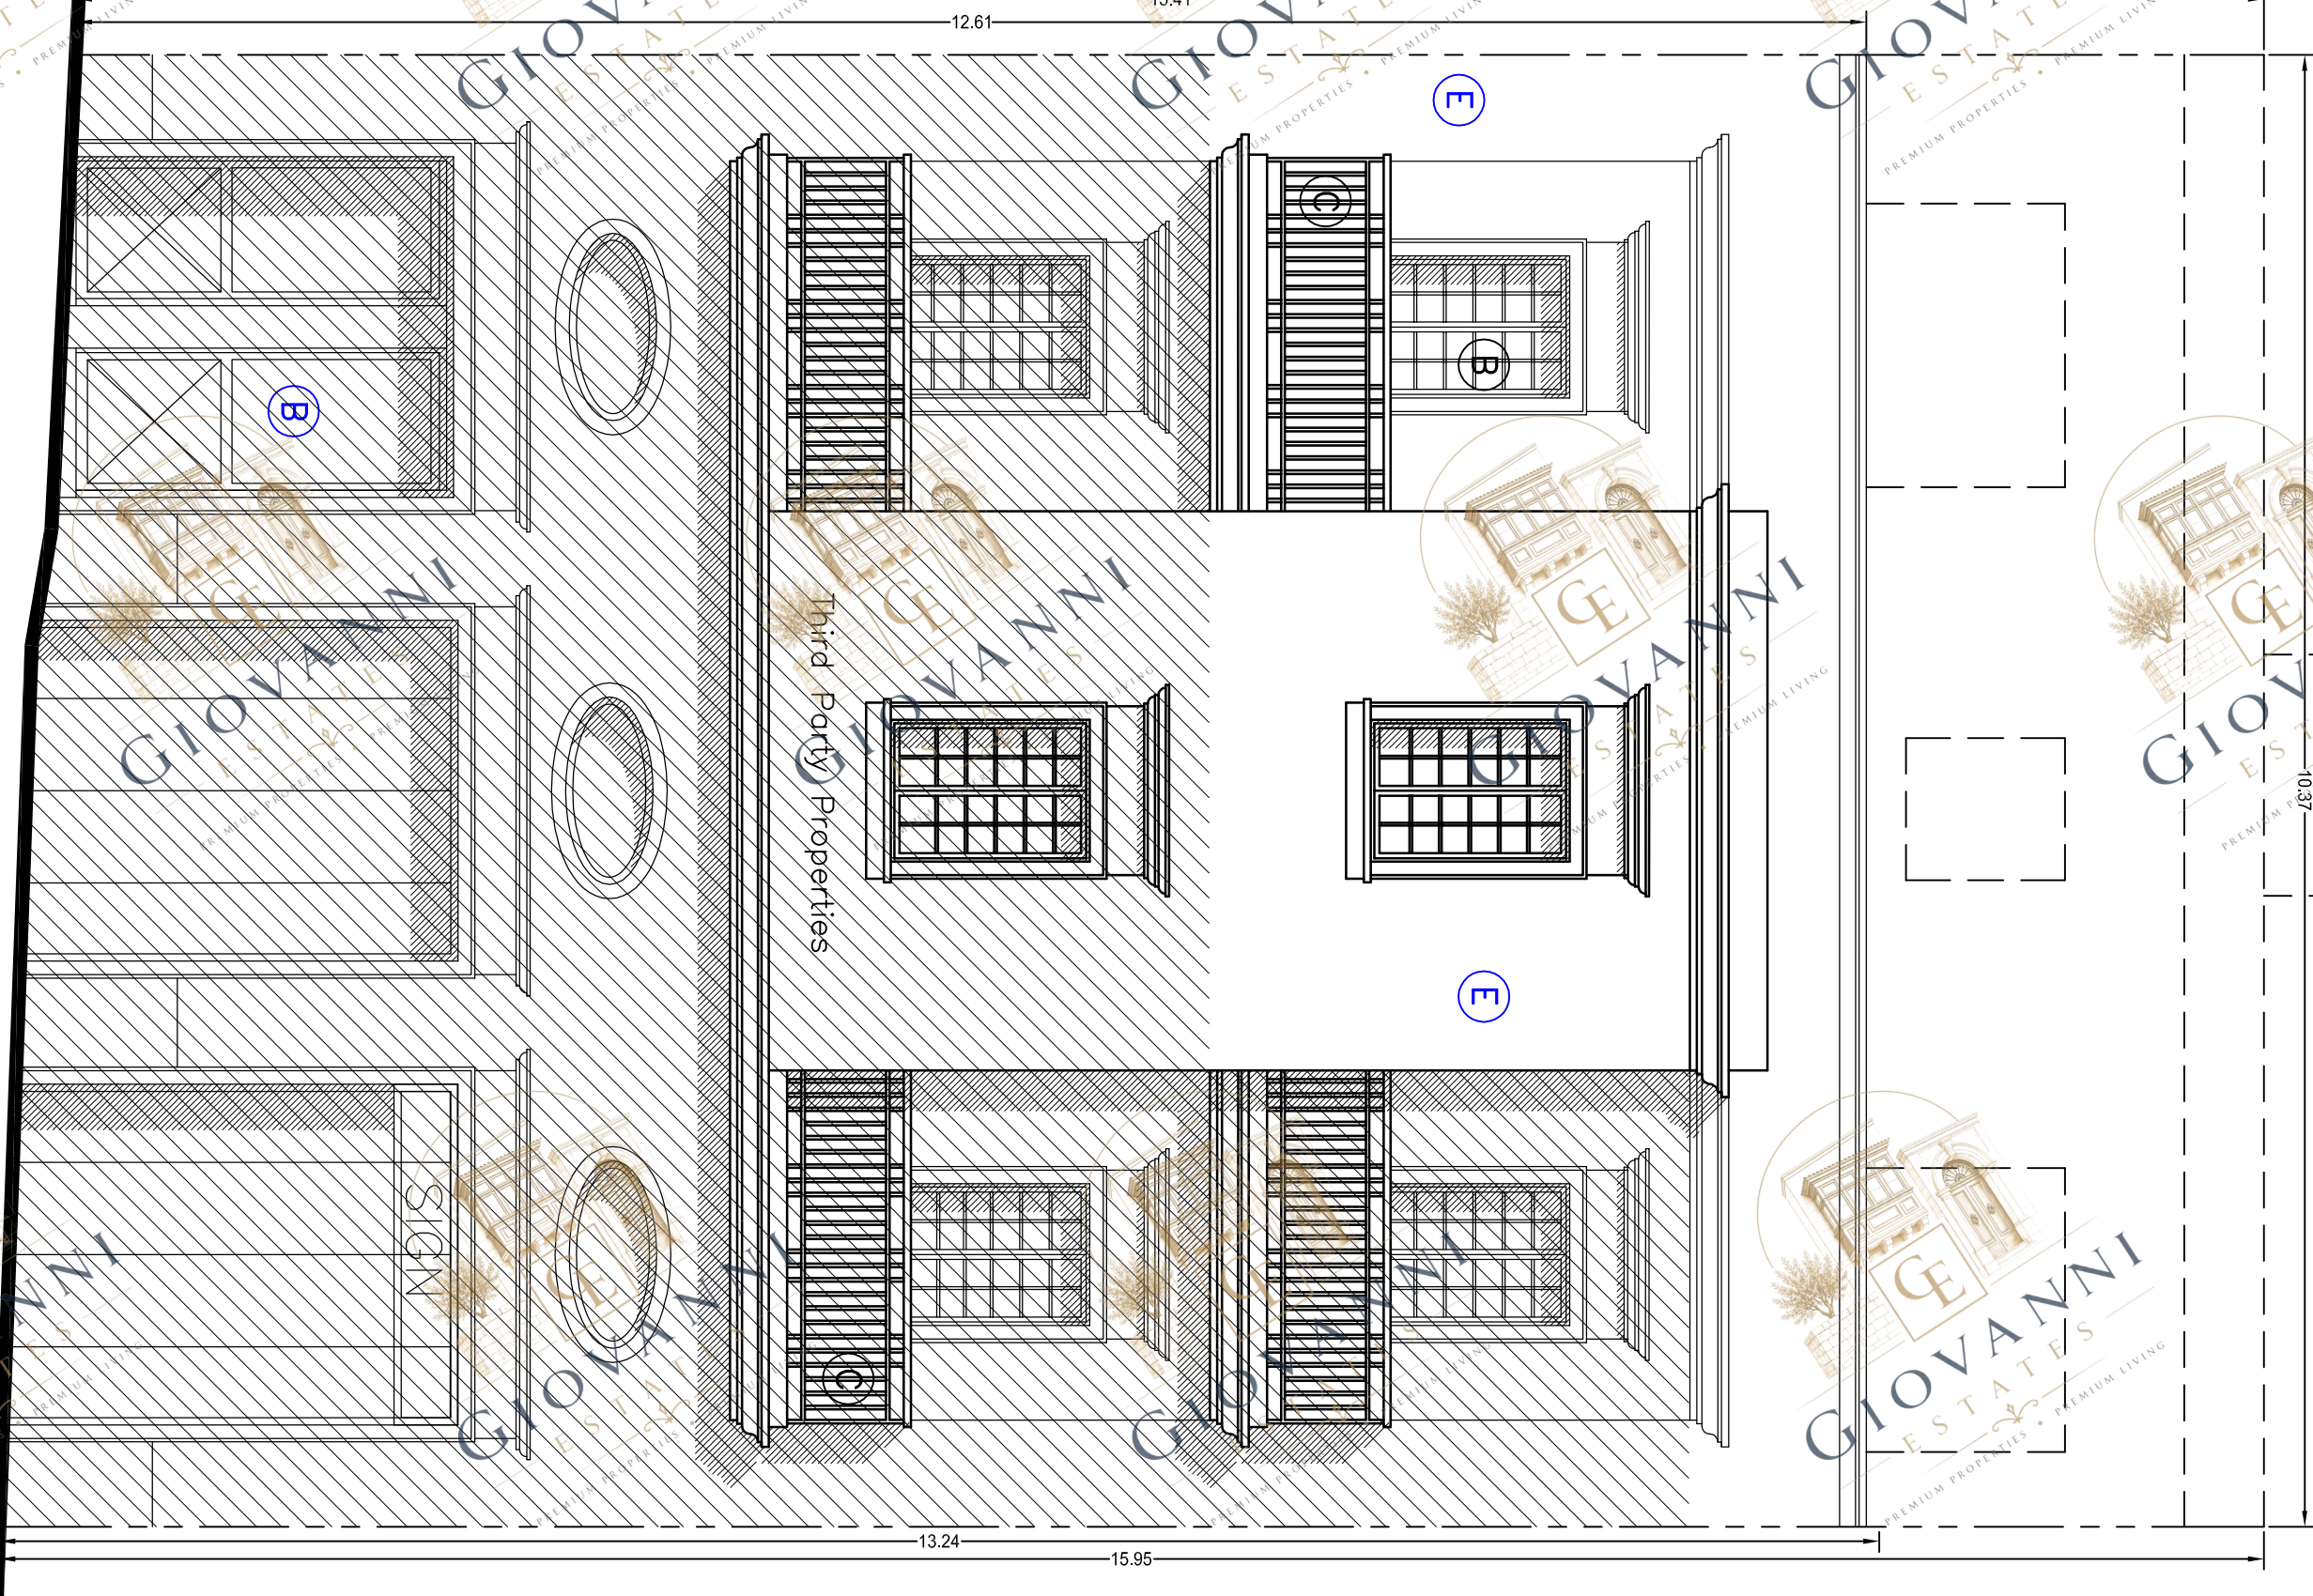

3 PROPOSED FRONT ELEVATION
SCALE 1:50

