


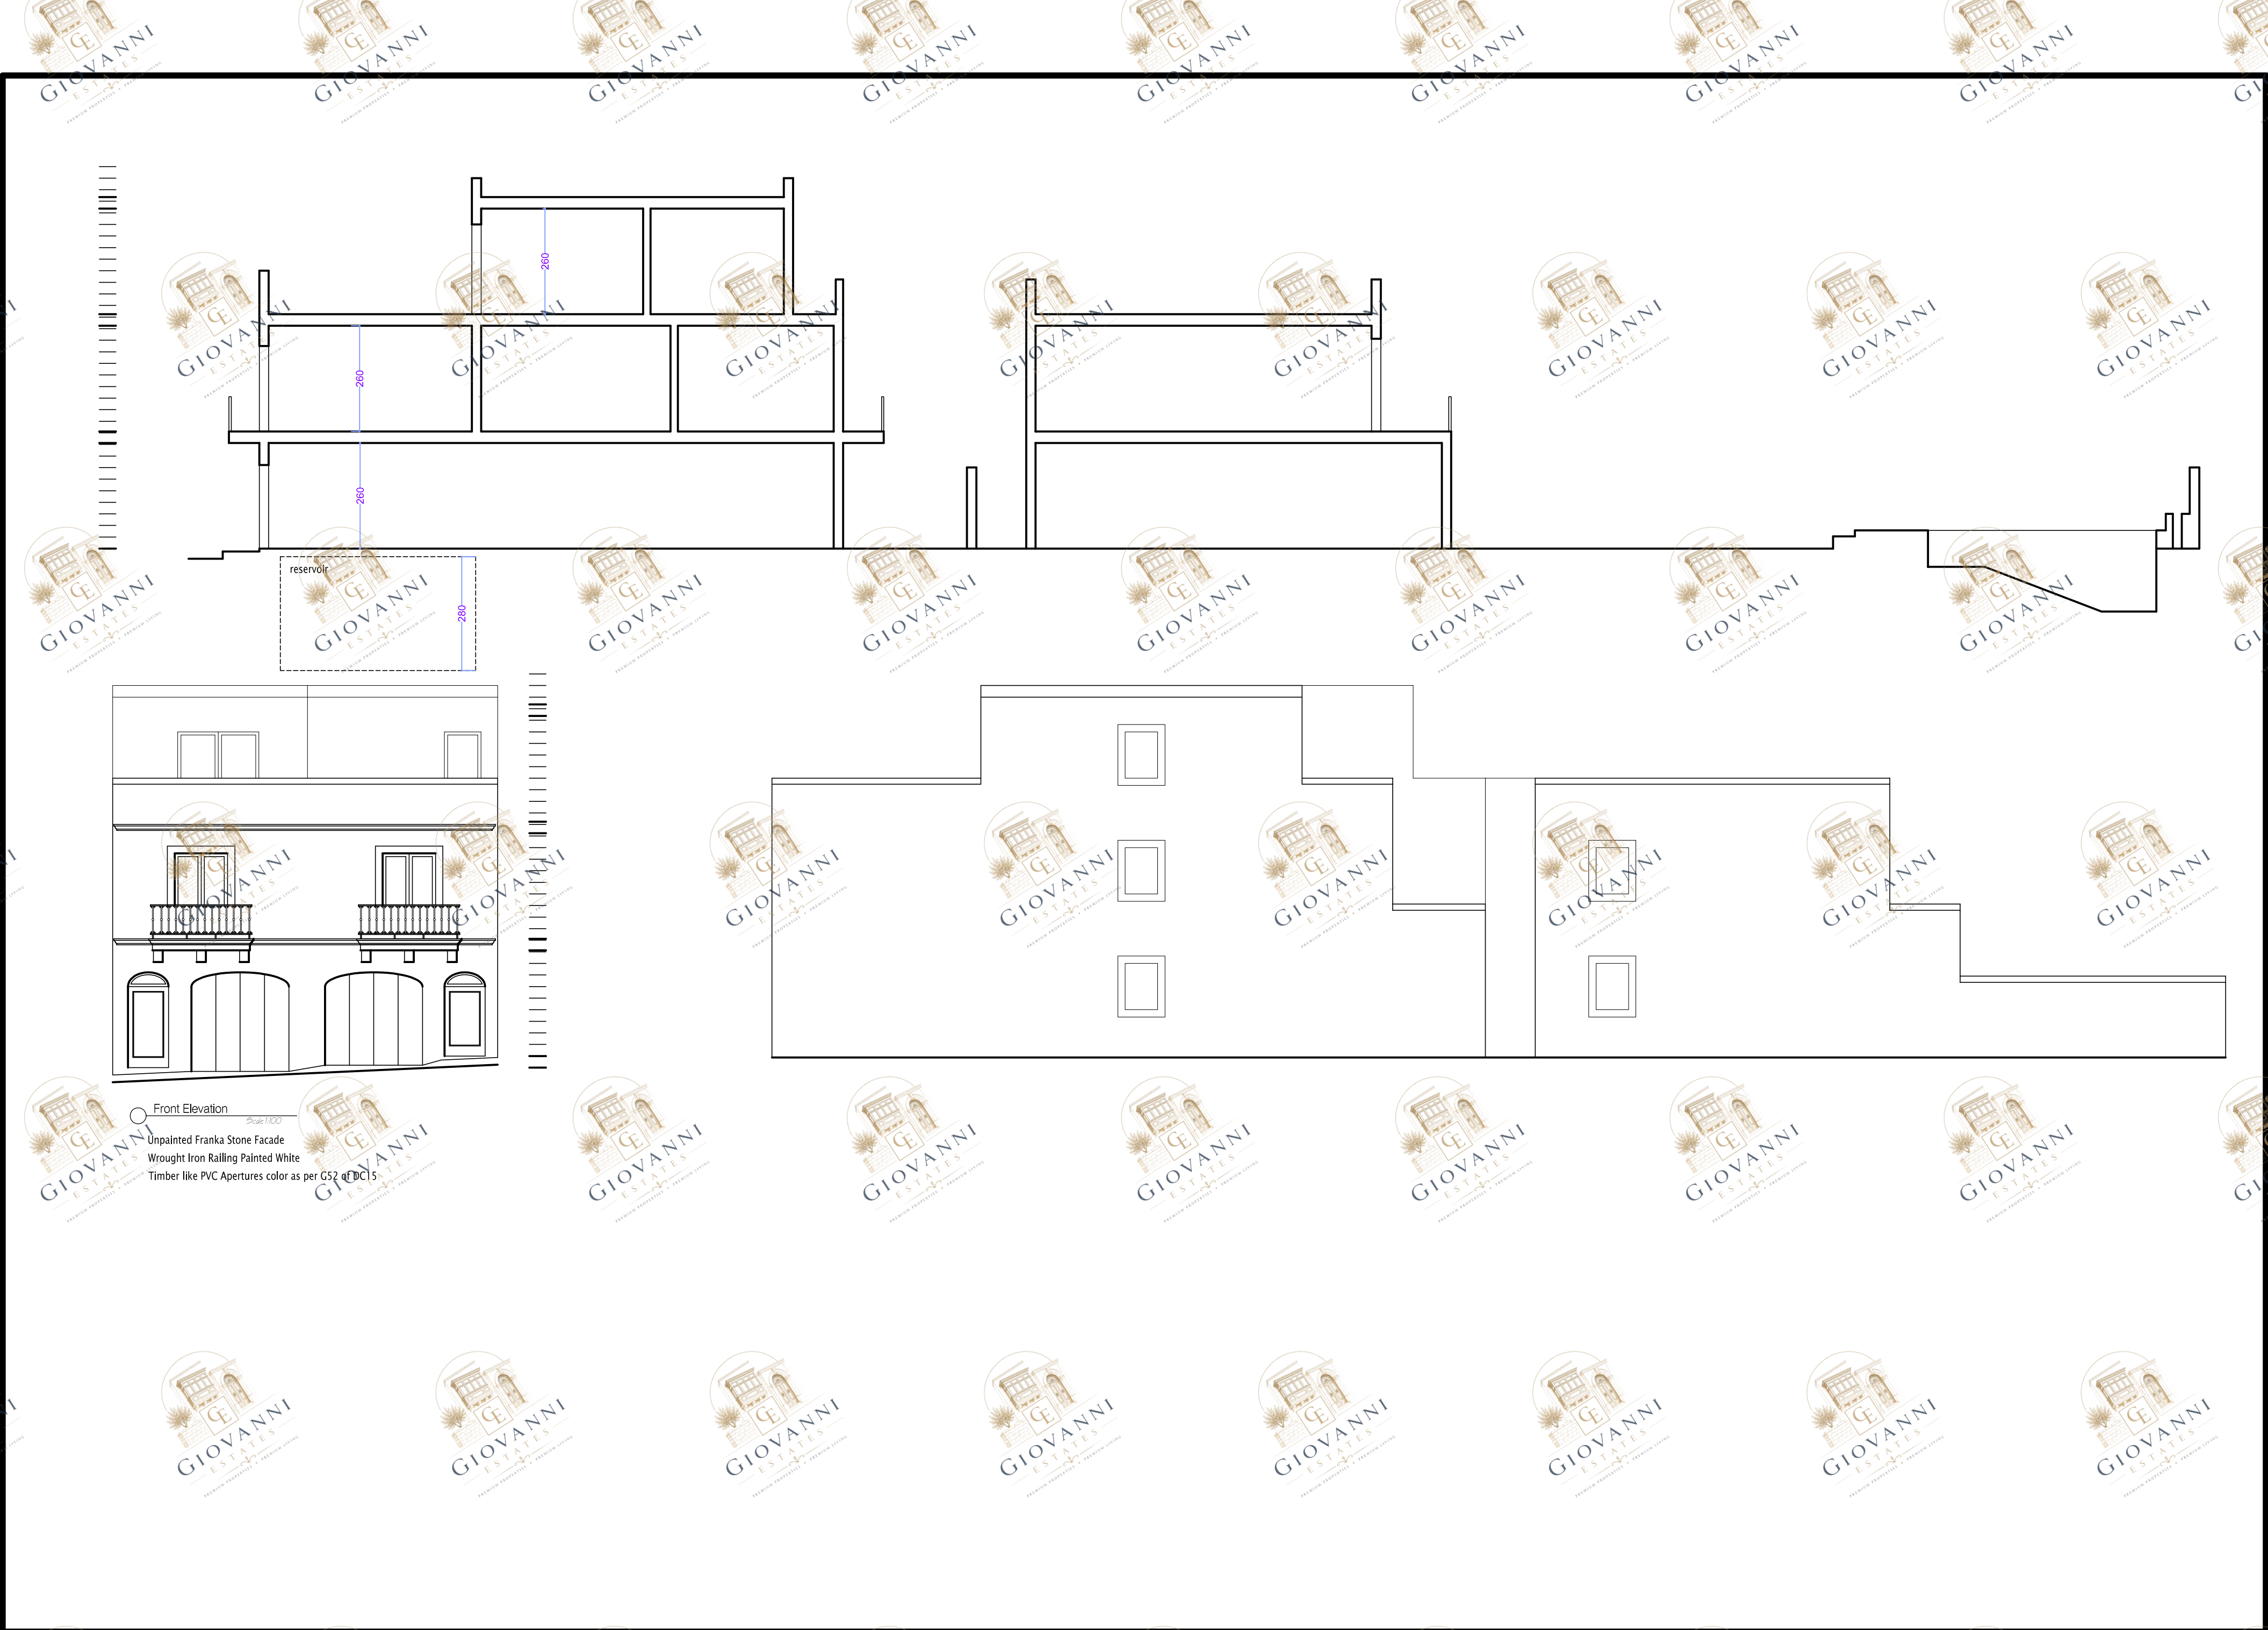

Front Elevation
Scale 1:100
Unpainted Franka Stone Facade
Wrought Iron Railing Painted White
Timber like PVC Apertures color as per G52 of DC15

