

PERMISSIBLE HEIGHT AT
RECEDED FLOOR

PERMISSIBLE HEIGHT ON
FACADE

FRONT ELEVATION

Facade: HCB, painted in cream colour,
Apertures: White Aluminium
Railing: White Aluminium

APPLICANT'S
SITE

FULL SCHEMATIC HEIGHT
22.00m


FULL SCHEMATIC STREET HEIGHT
18.60m


THIRD PARTY PROPERTY

common
entrance

FRONT ELEVATION


clean copy
scale 1:50

 

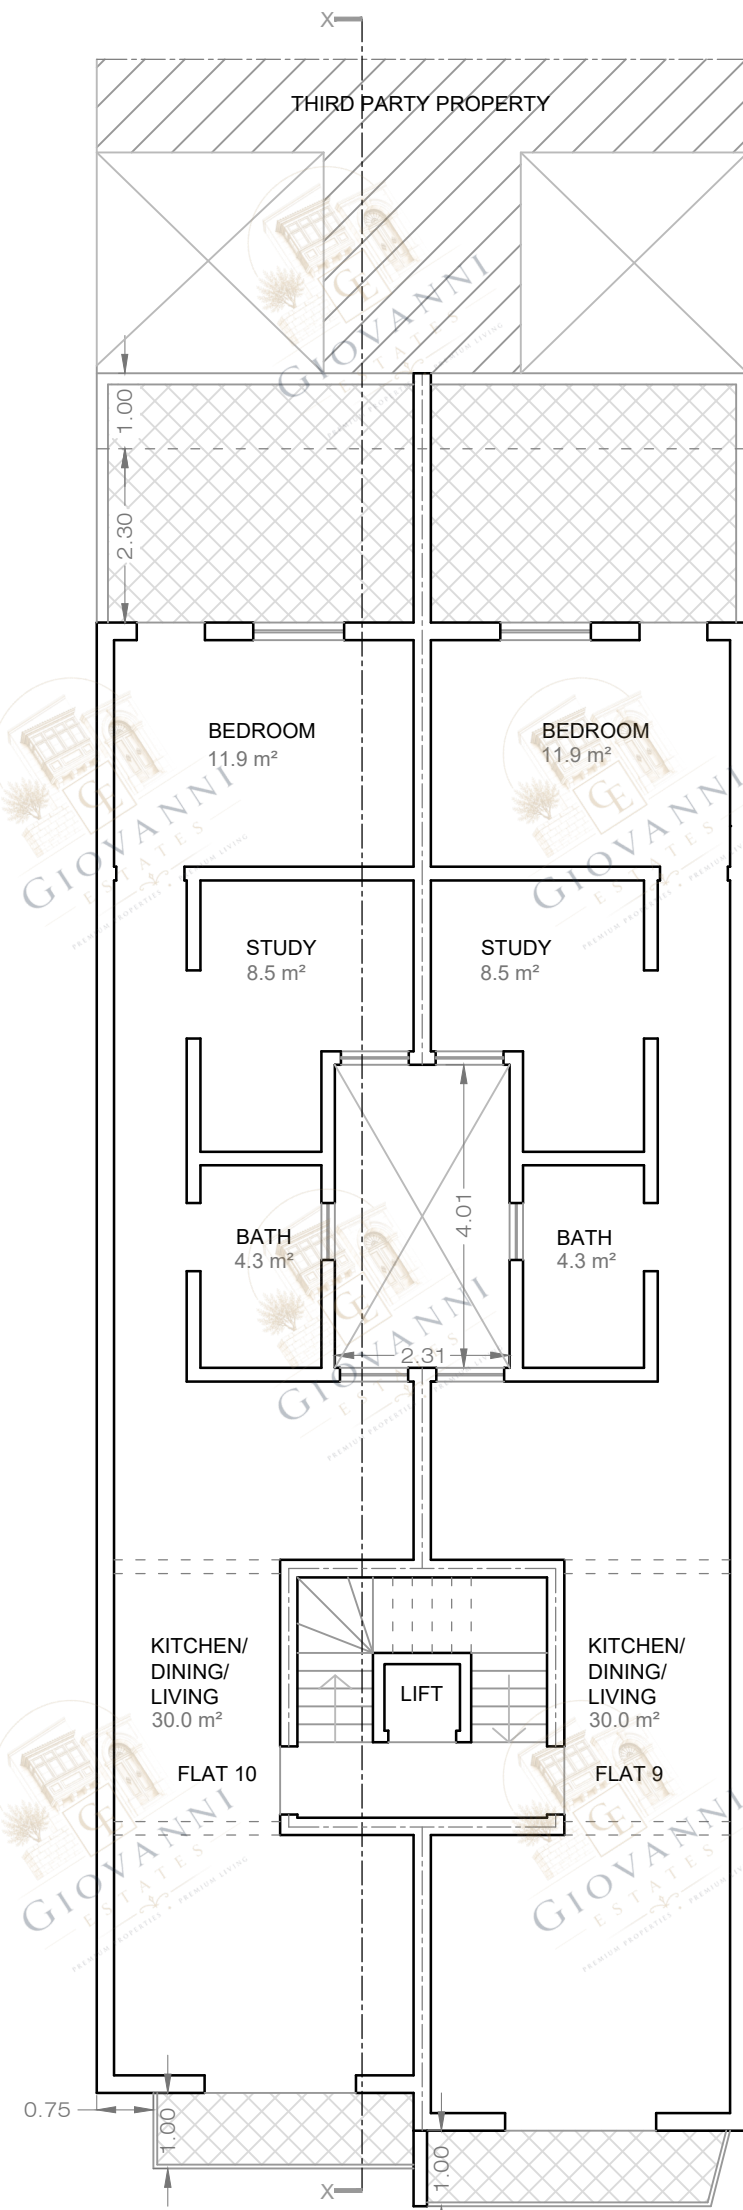


FOURTH FLOOR

scale 1 : 100

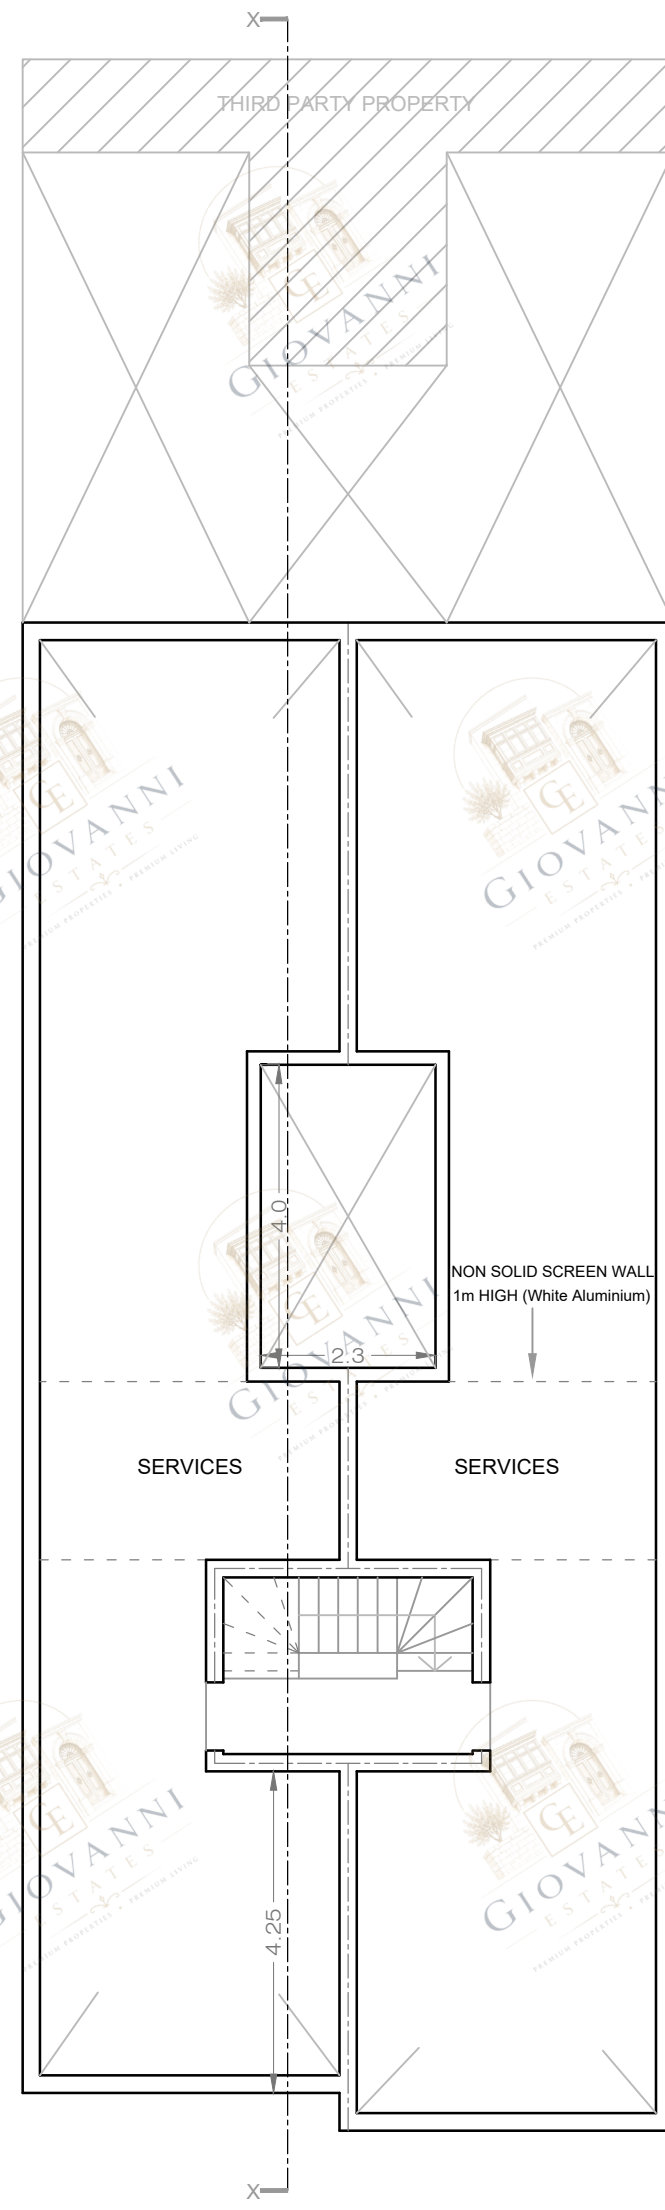


RECEDED FLOOR

scale 1 : 100

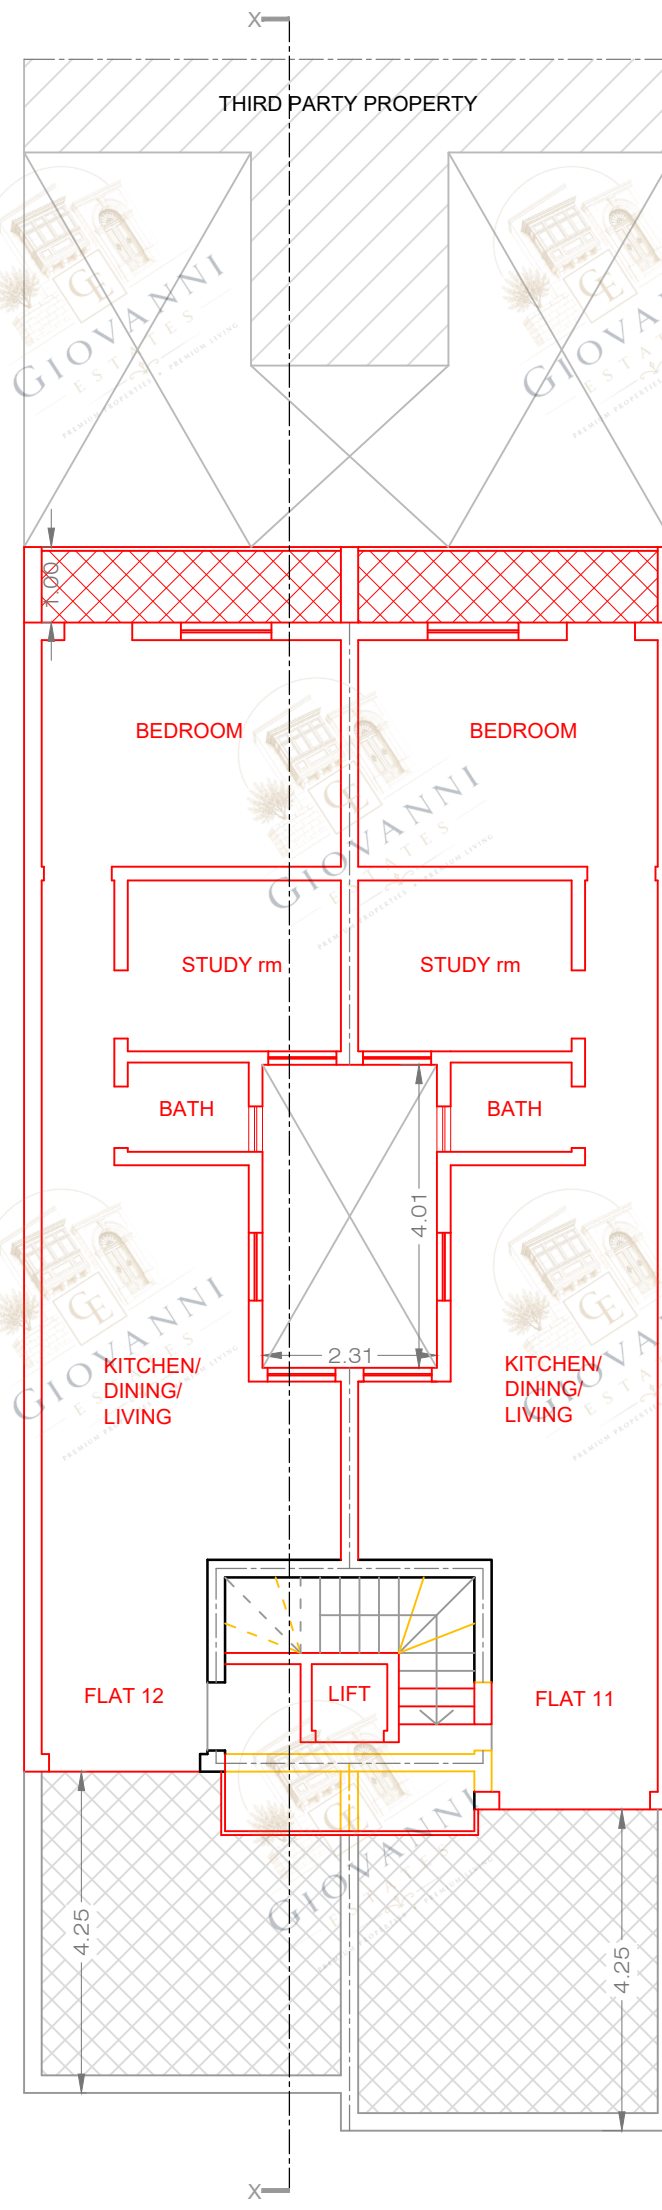


RECEDED FLOOR

scale 1 : 100

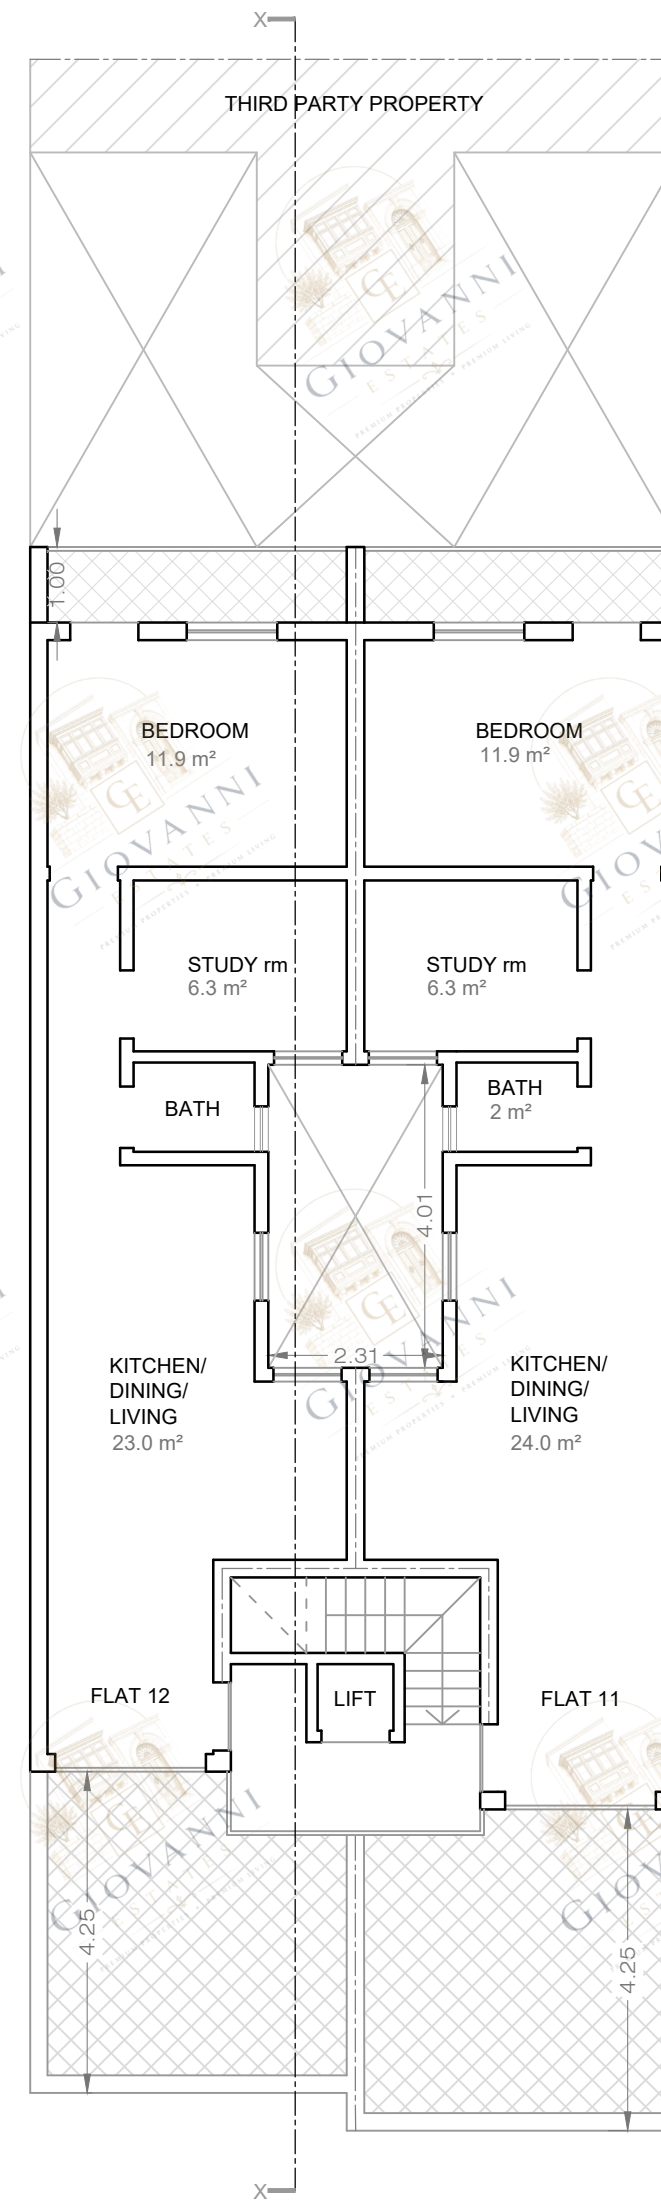


RECEDED FLOOR

scale 1 : 100

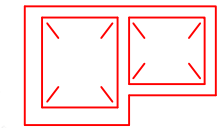

UPPER ROOF PLAN
proposed
scale 1 : 100

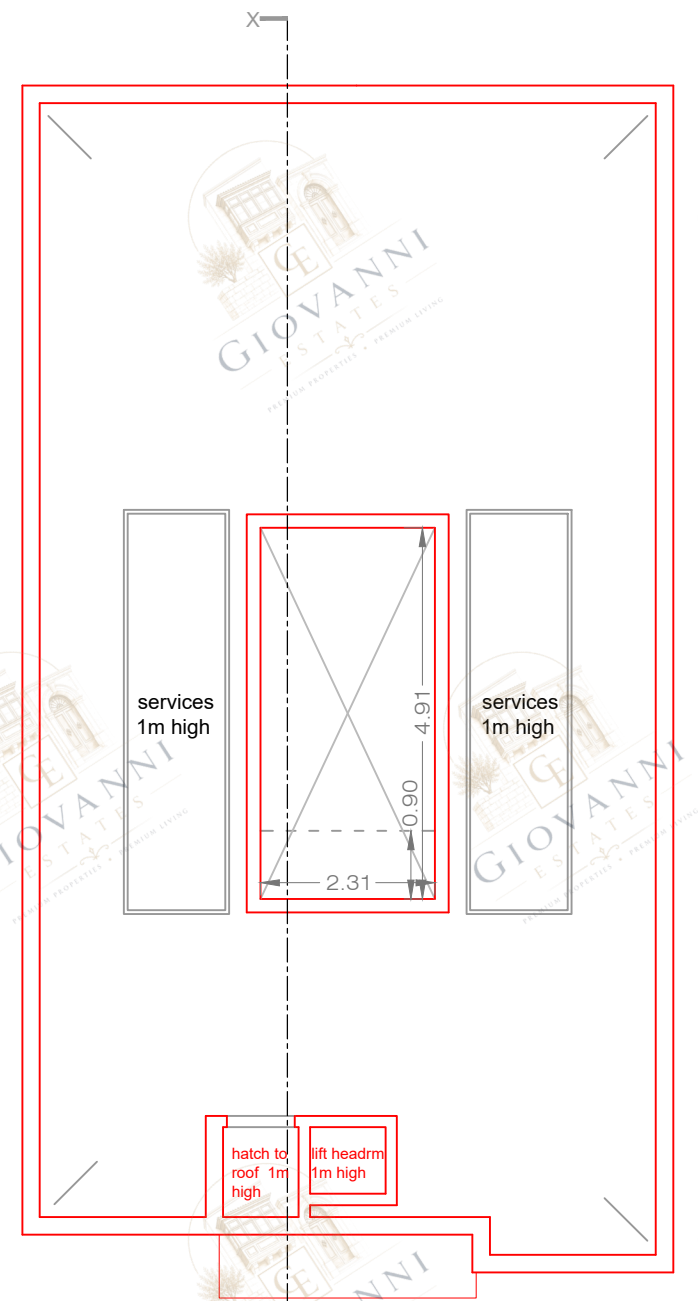

ROOF PLAN
proposed
scale 1 : 100

SITE AREA:- 198.9 m²

FLOOR LEVEL	INTERNAL AREA	EXTERNAL AREA
FOURTH FLOOR		
Flat 9	74.7 m²	18.3 m²
Flat 10	73.1 m²	17.6 m²
RECEDED FLOOR		
Flat 11	57.3 m²	23 m²
Flat 12	56 m²	21.3 m²

