



Proposed Front elevation Scale 1:100





Proposed Front elevation Scale 1:100
clean copy



Proposed streetscape elevation Scale 1:100



Proposed streetscape elevation Scale 1:100
clean copy

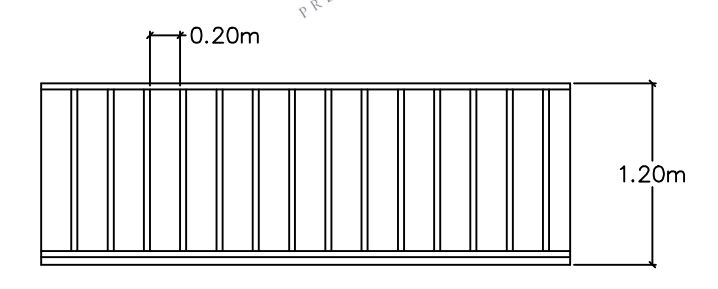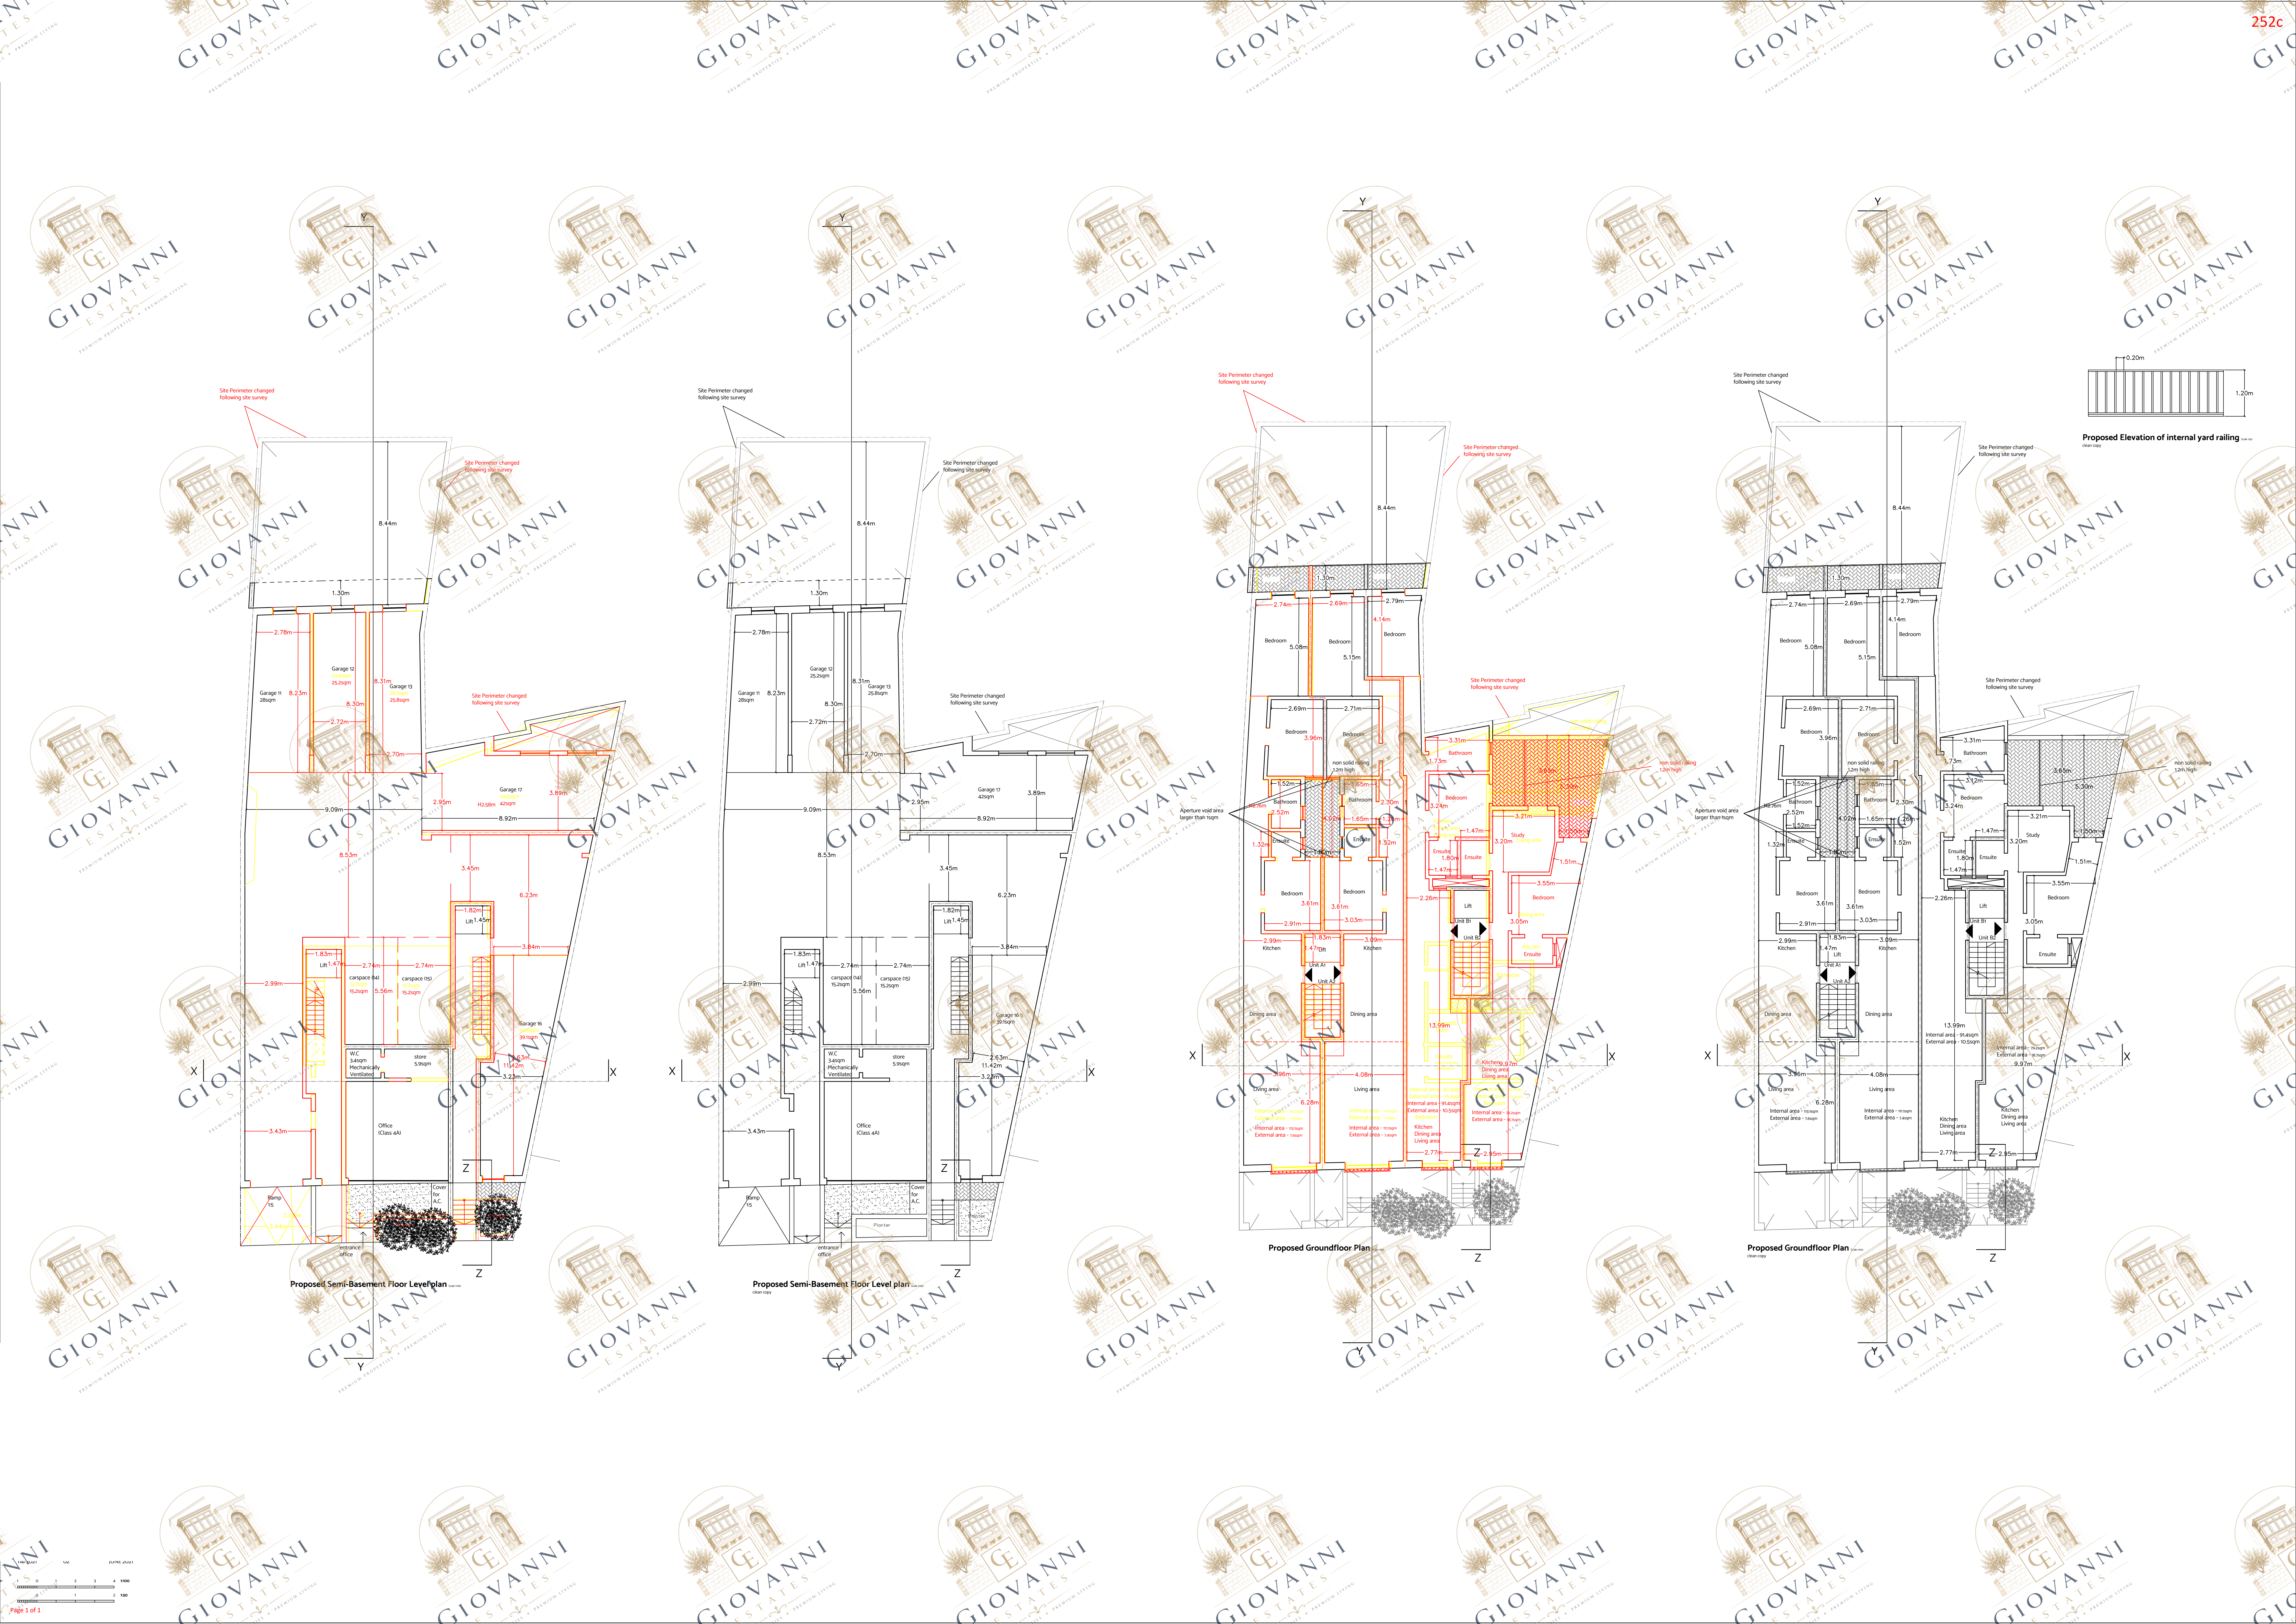



Proposed Elevation of internal yard railing

Proposed Semi-Basement Floor Level plan


Proposed Semi-Basement Floor Level plan

Proposed Groundfloor Plan


Proposed Groundfloor Plan

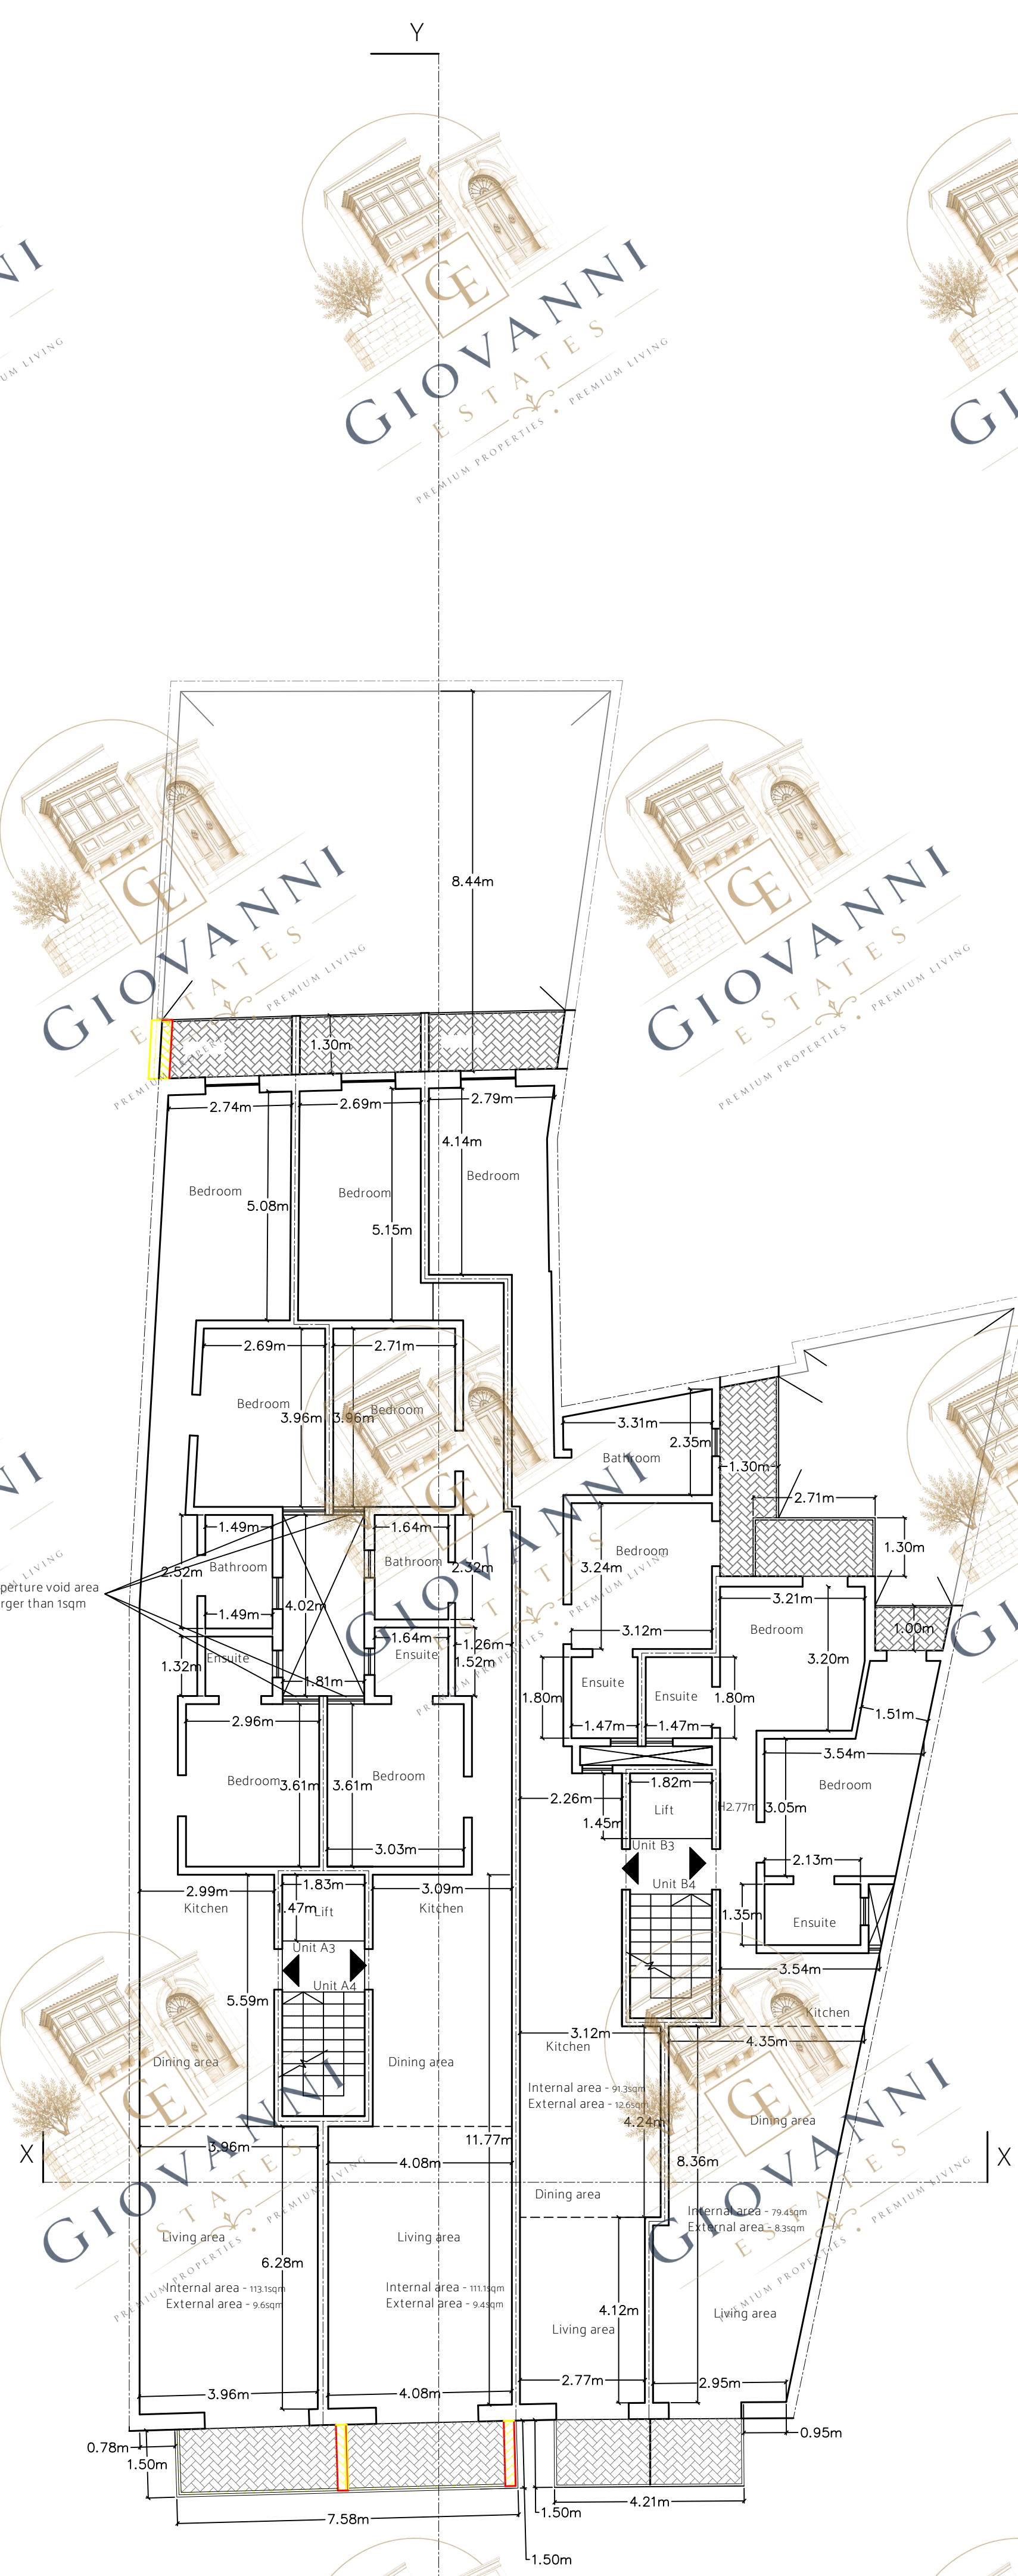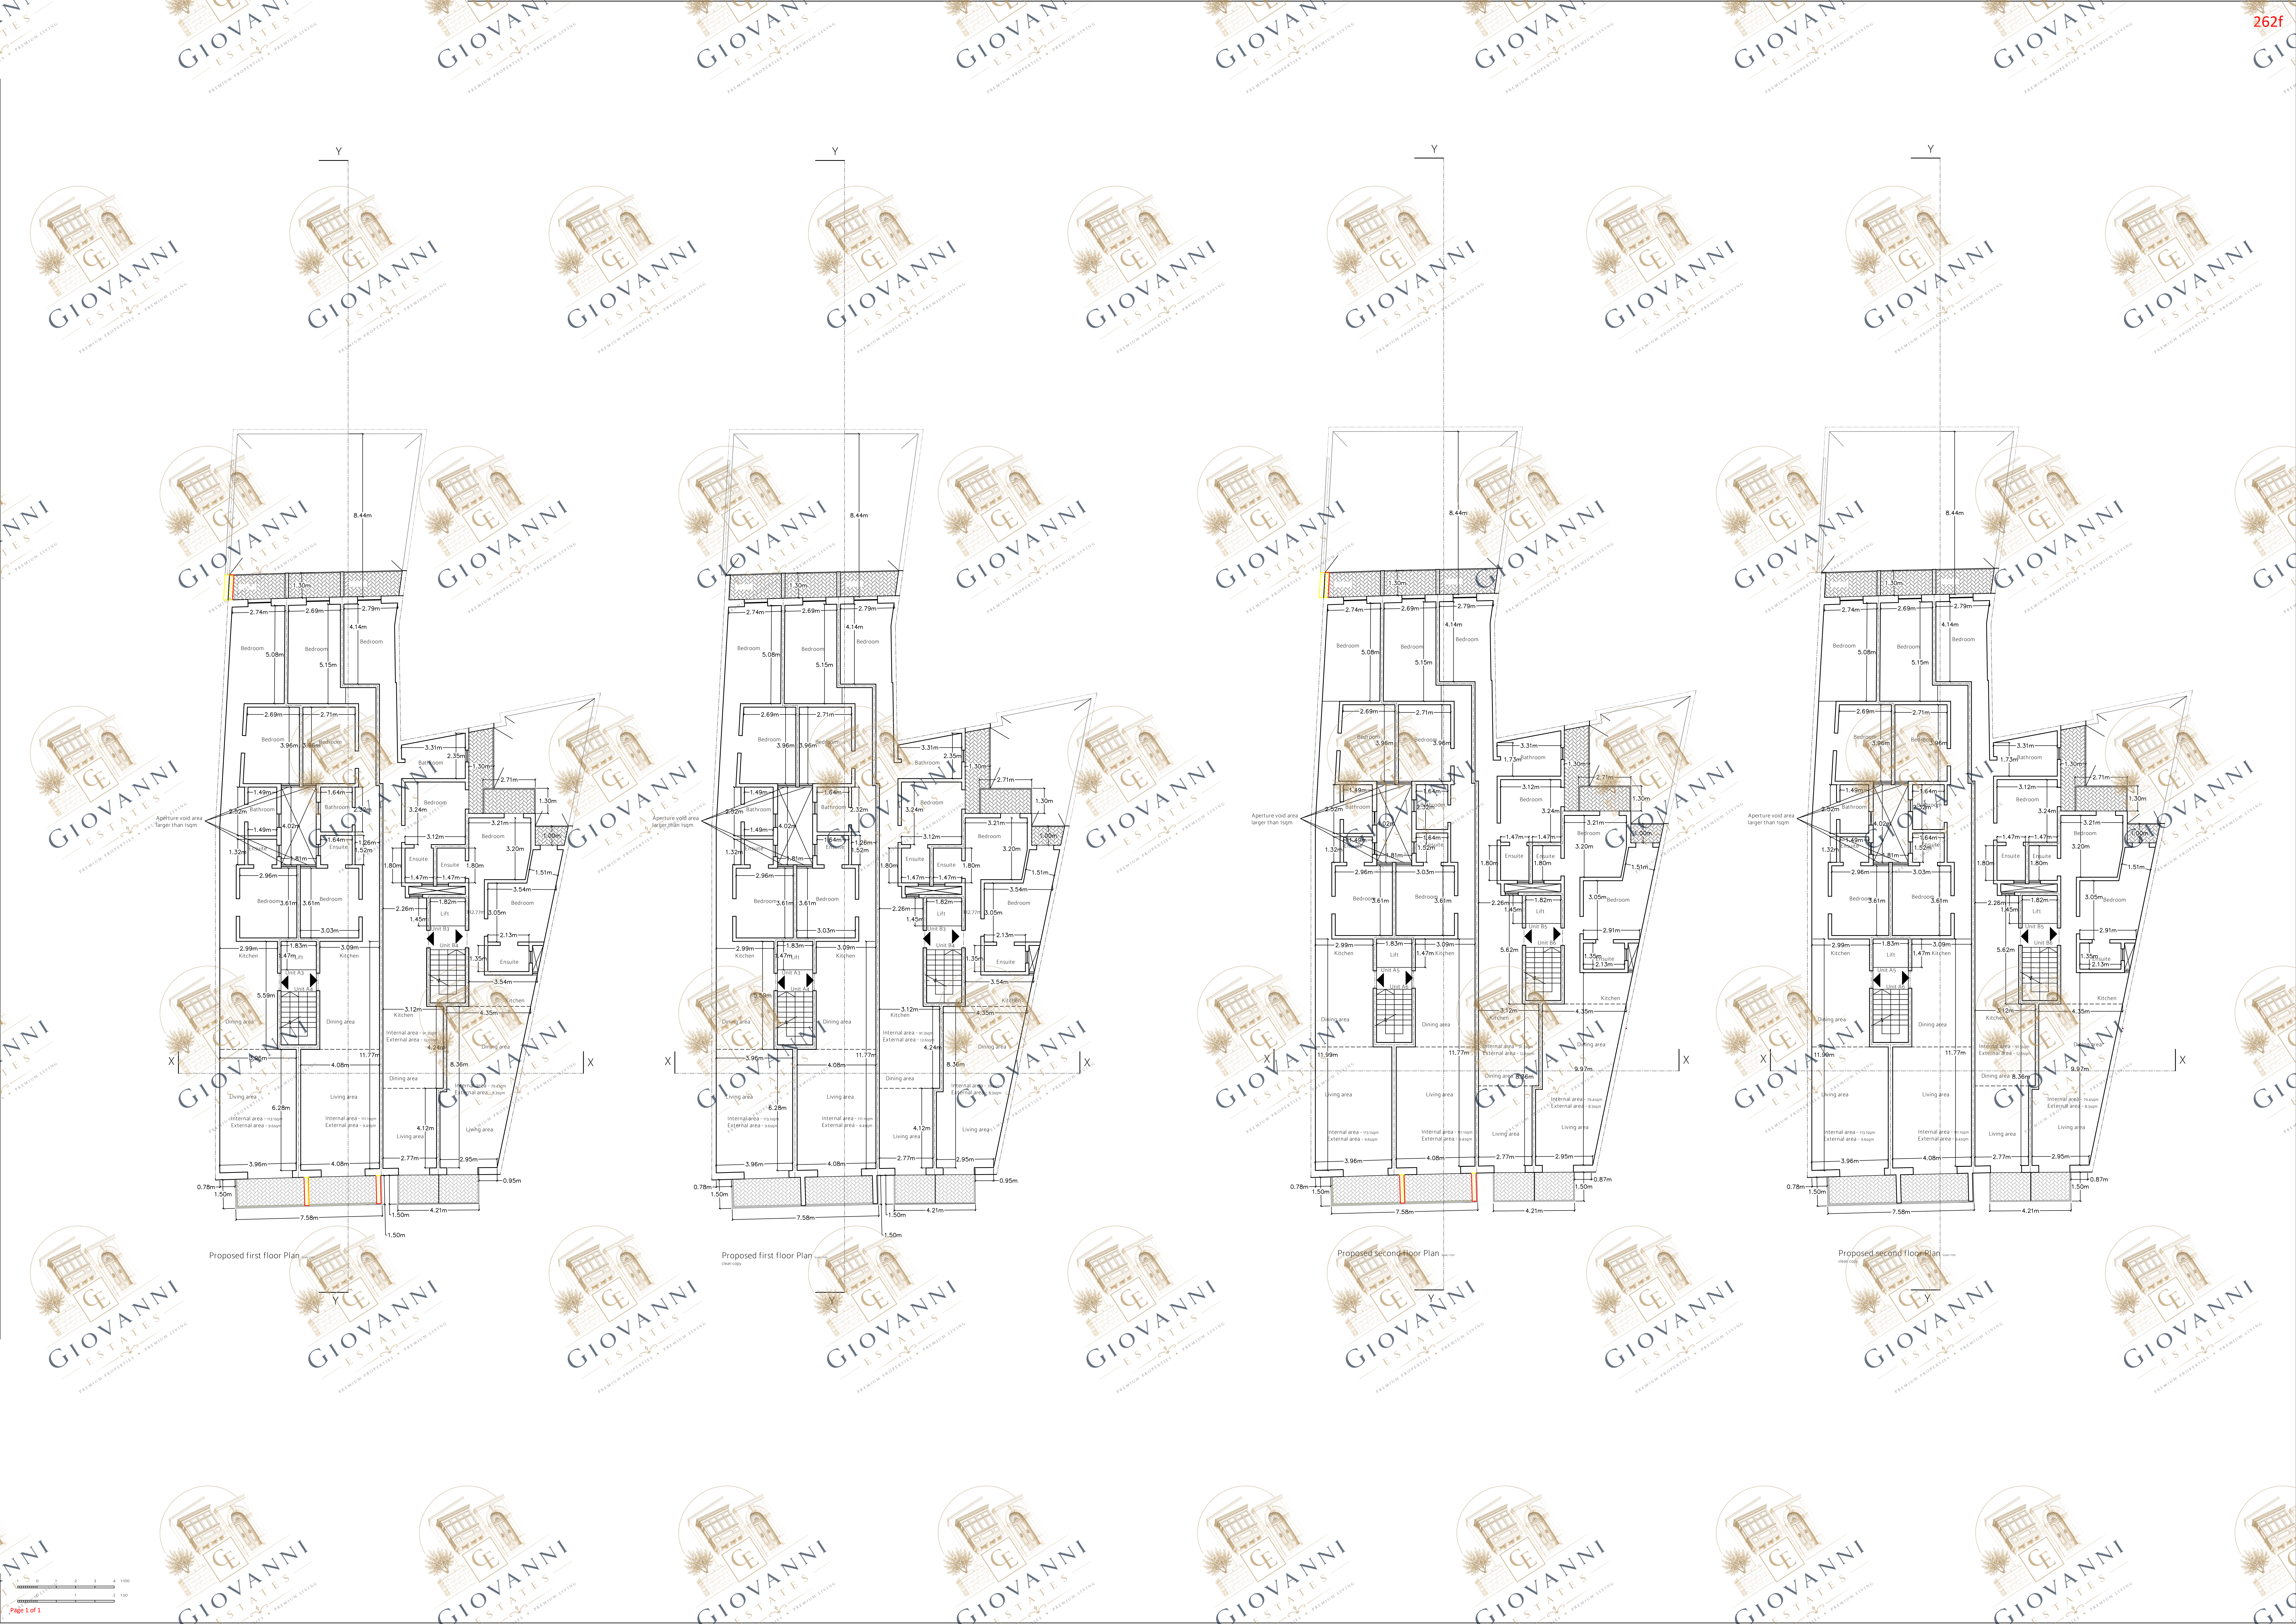


Proposed first floor Plan

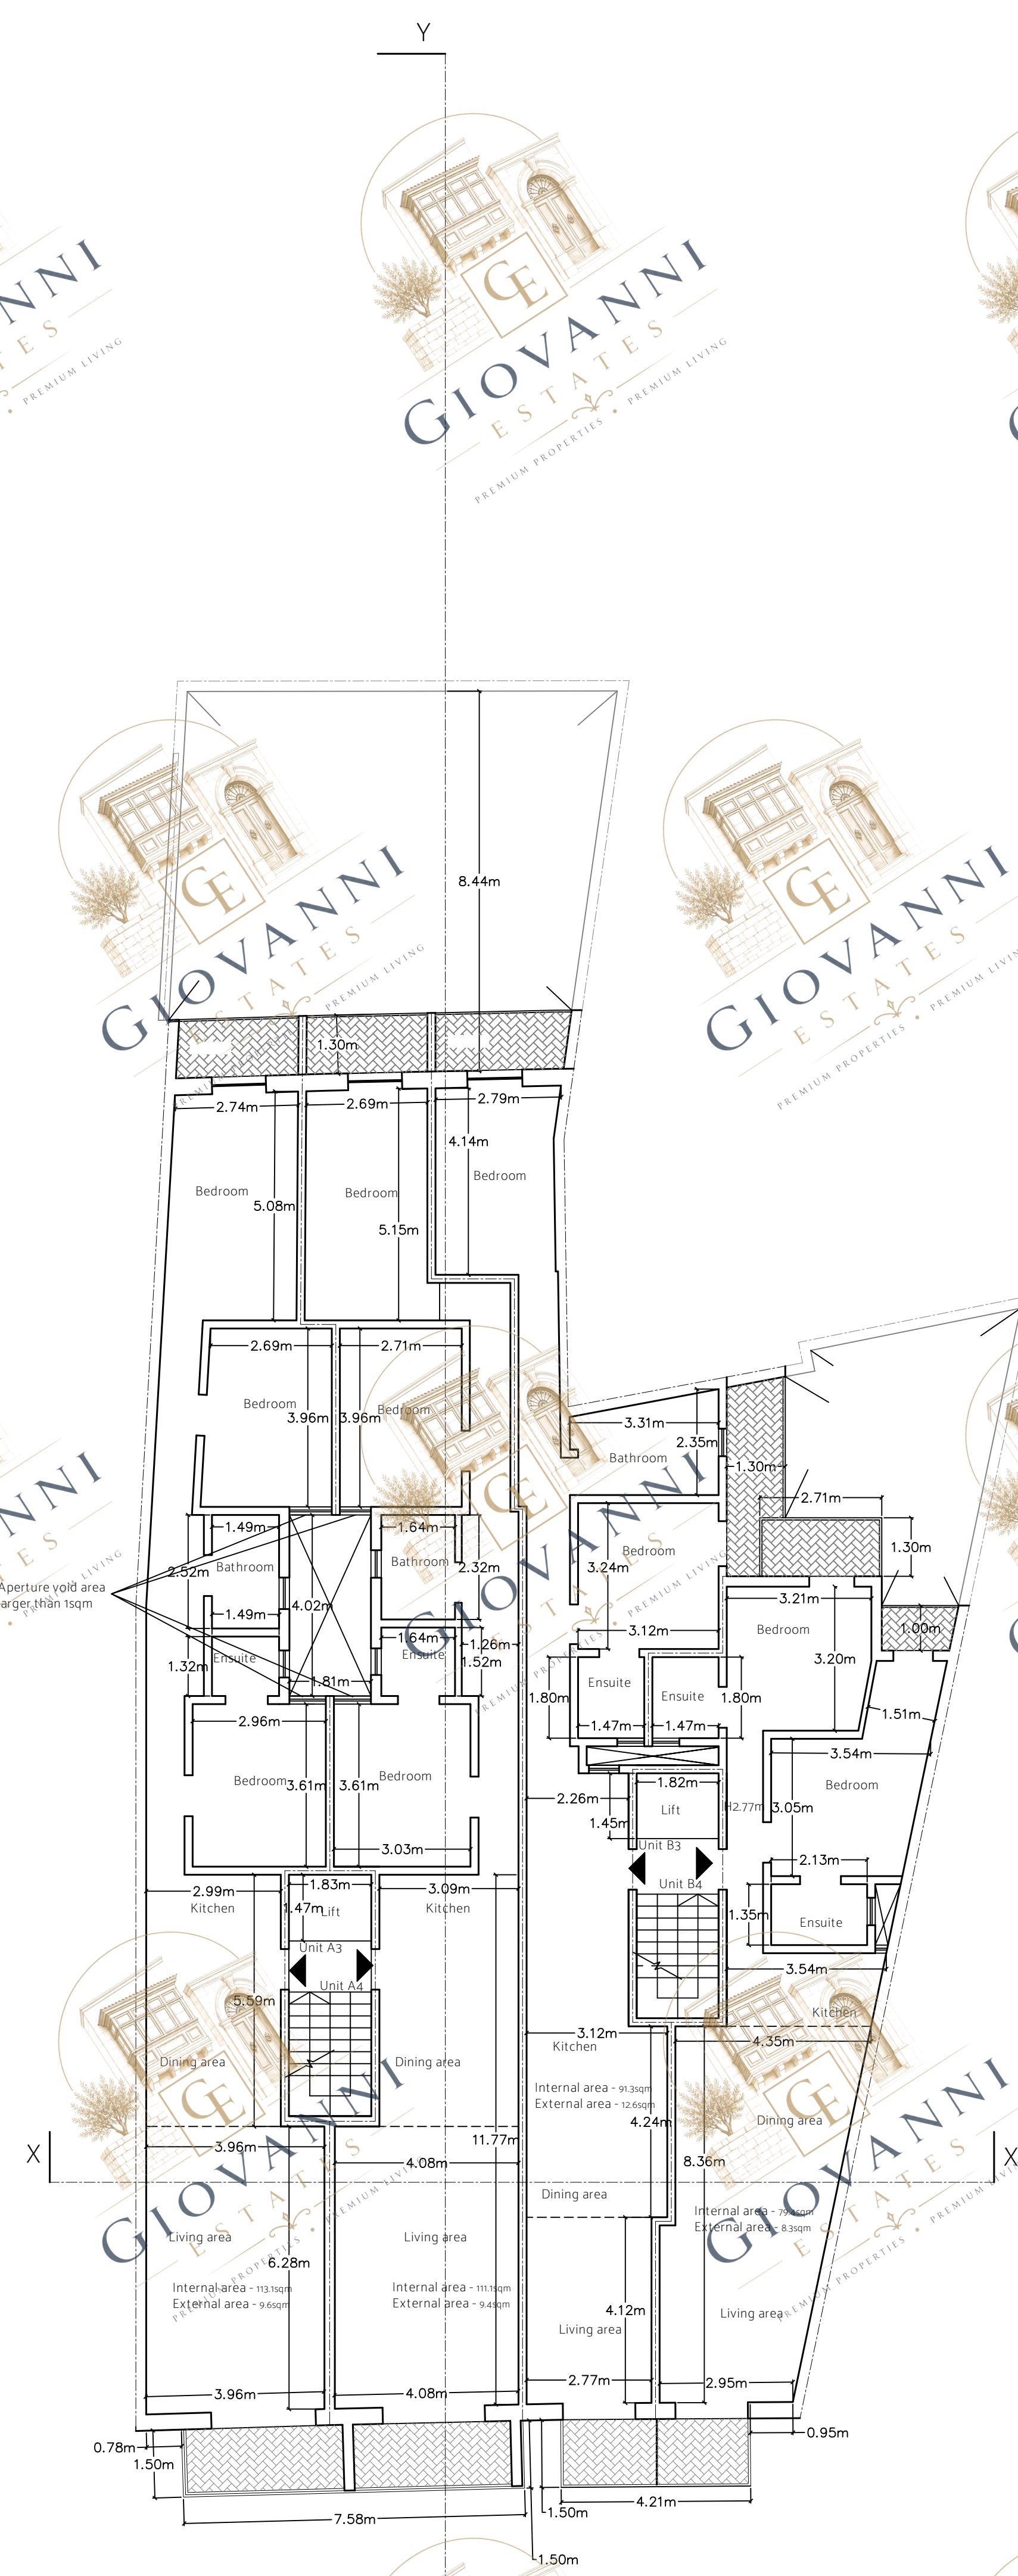

Proposed first floor Plan

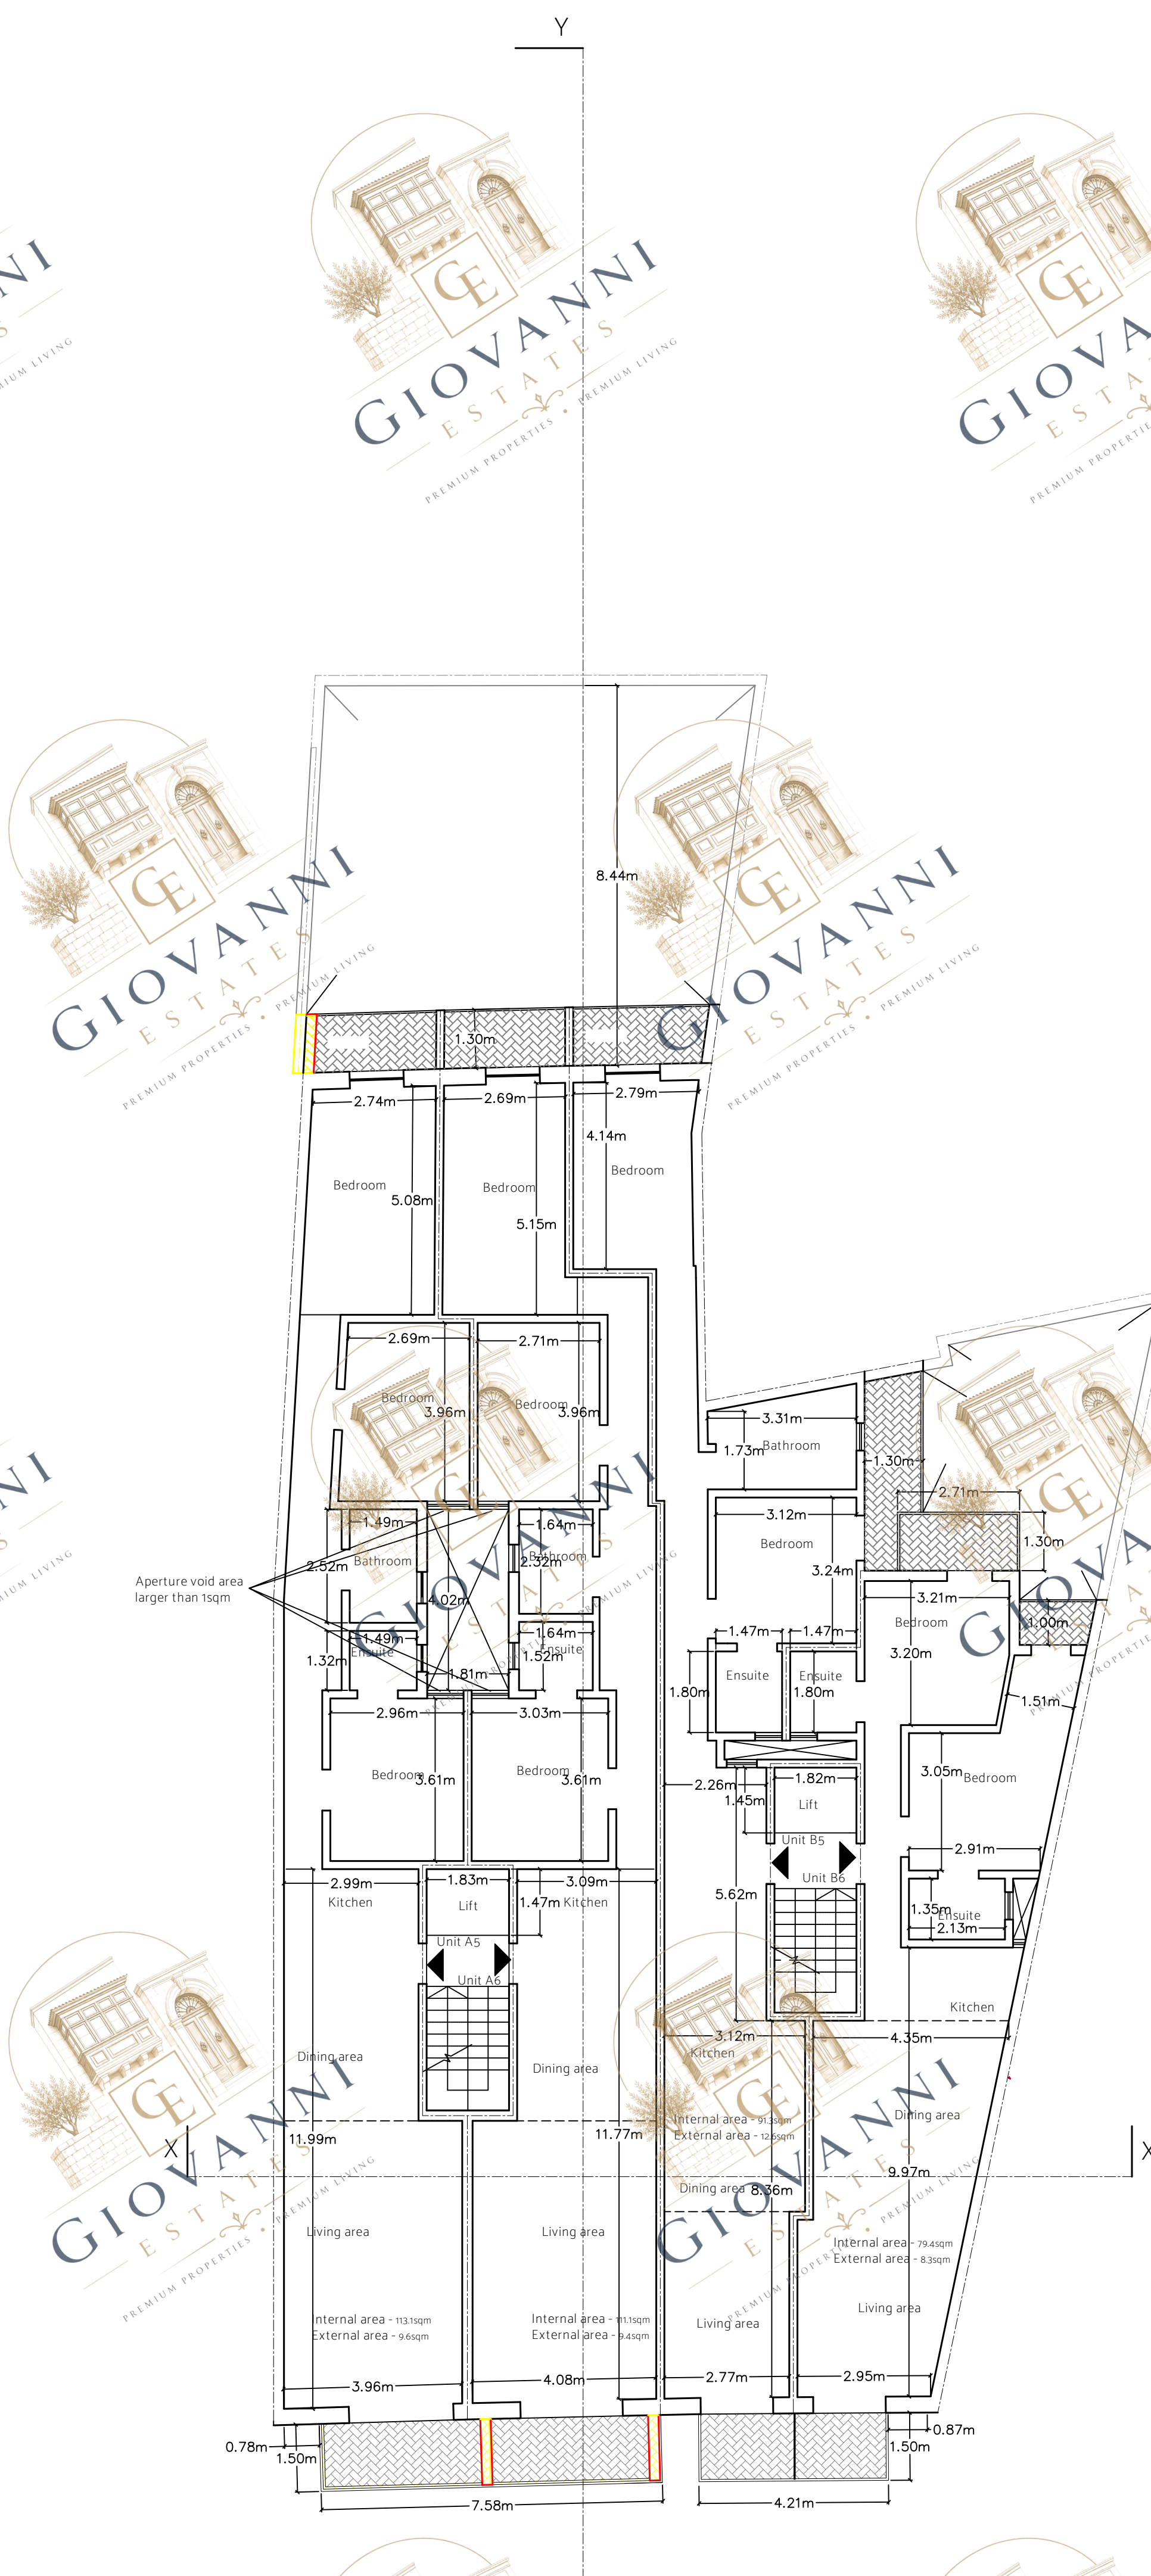

Proposed second floor Plan

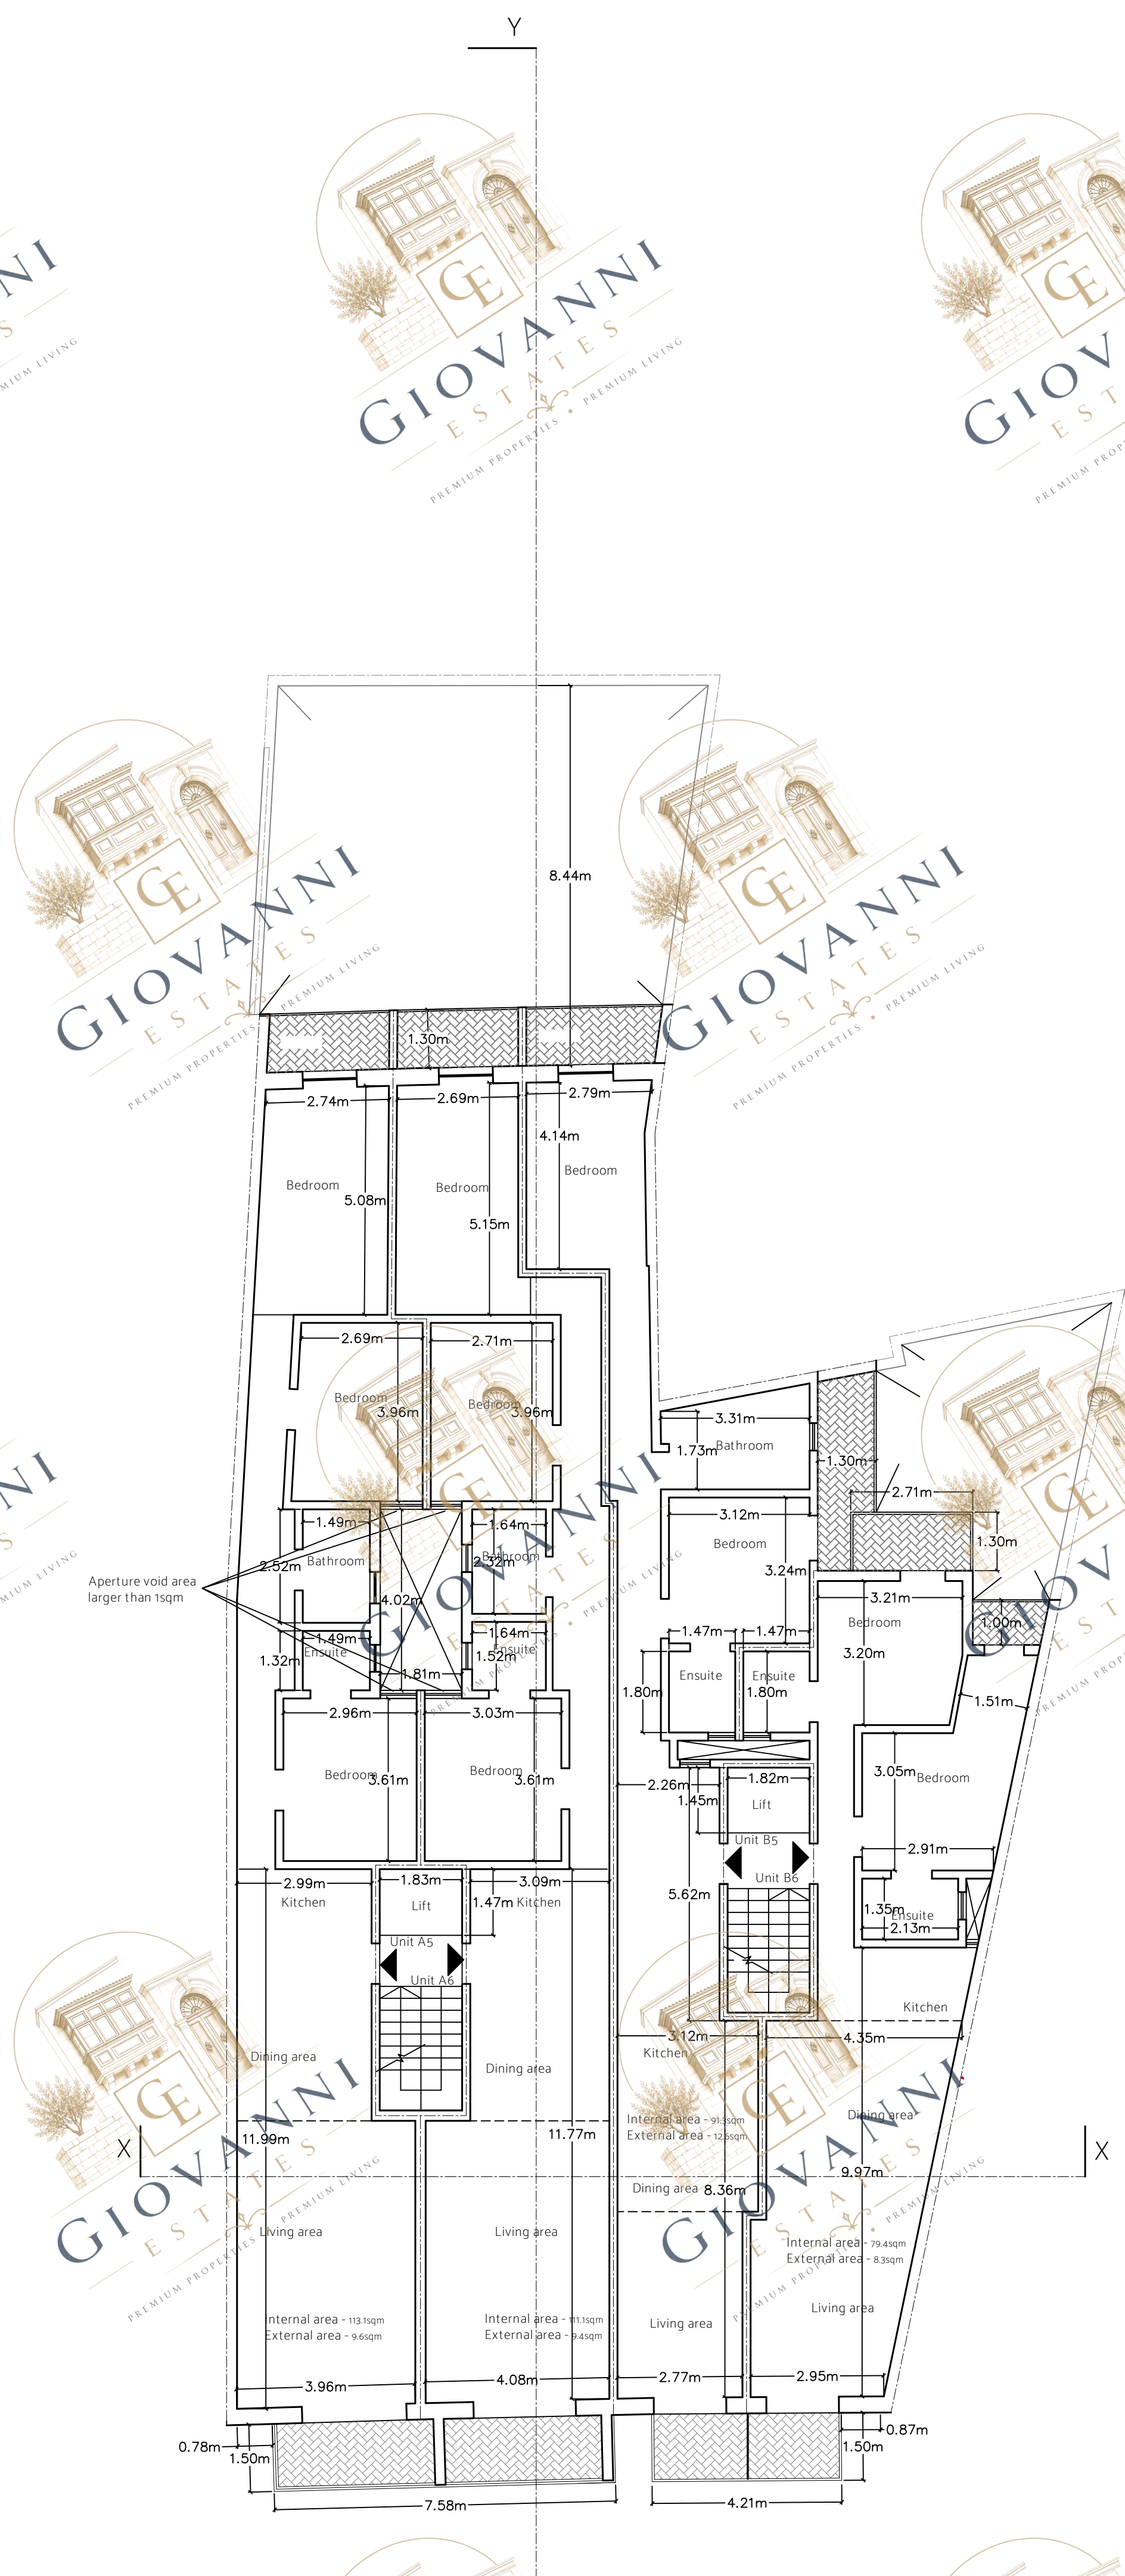

Proposed second floor Plan

