



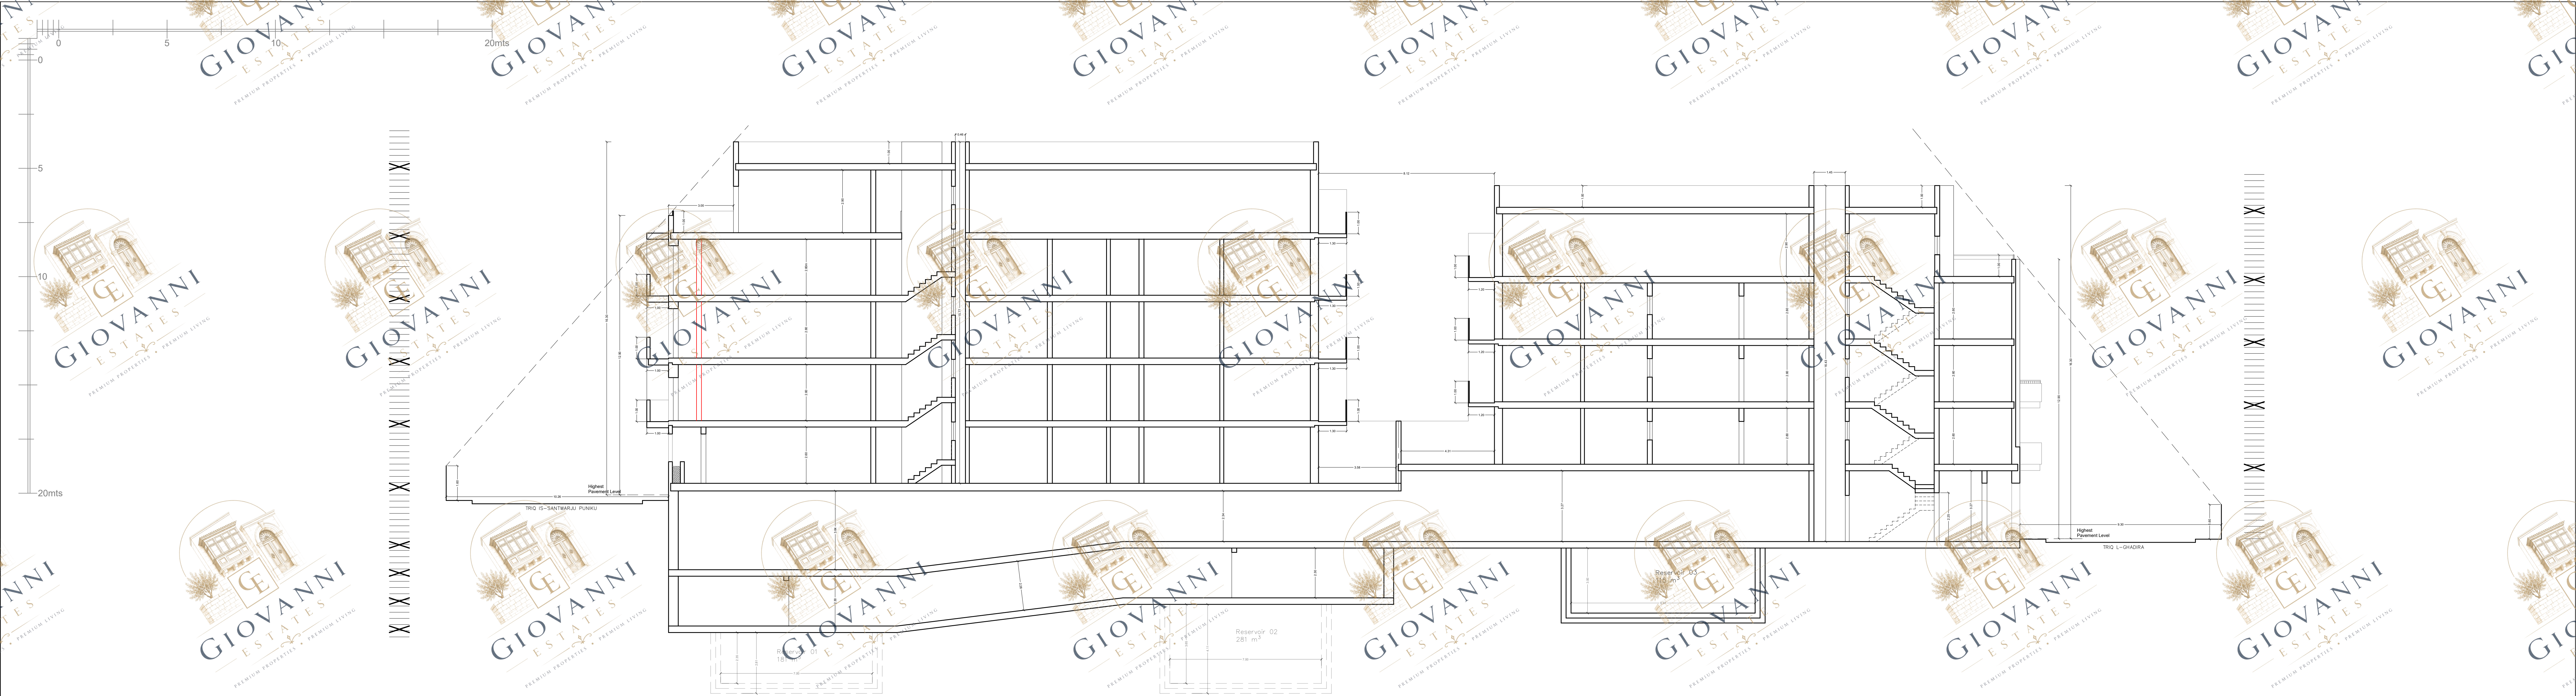



Section Y-Y Scale 1:100
clean copy

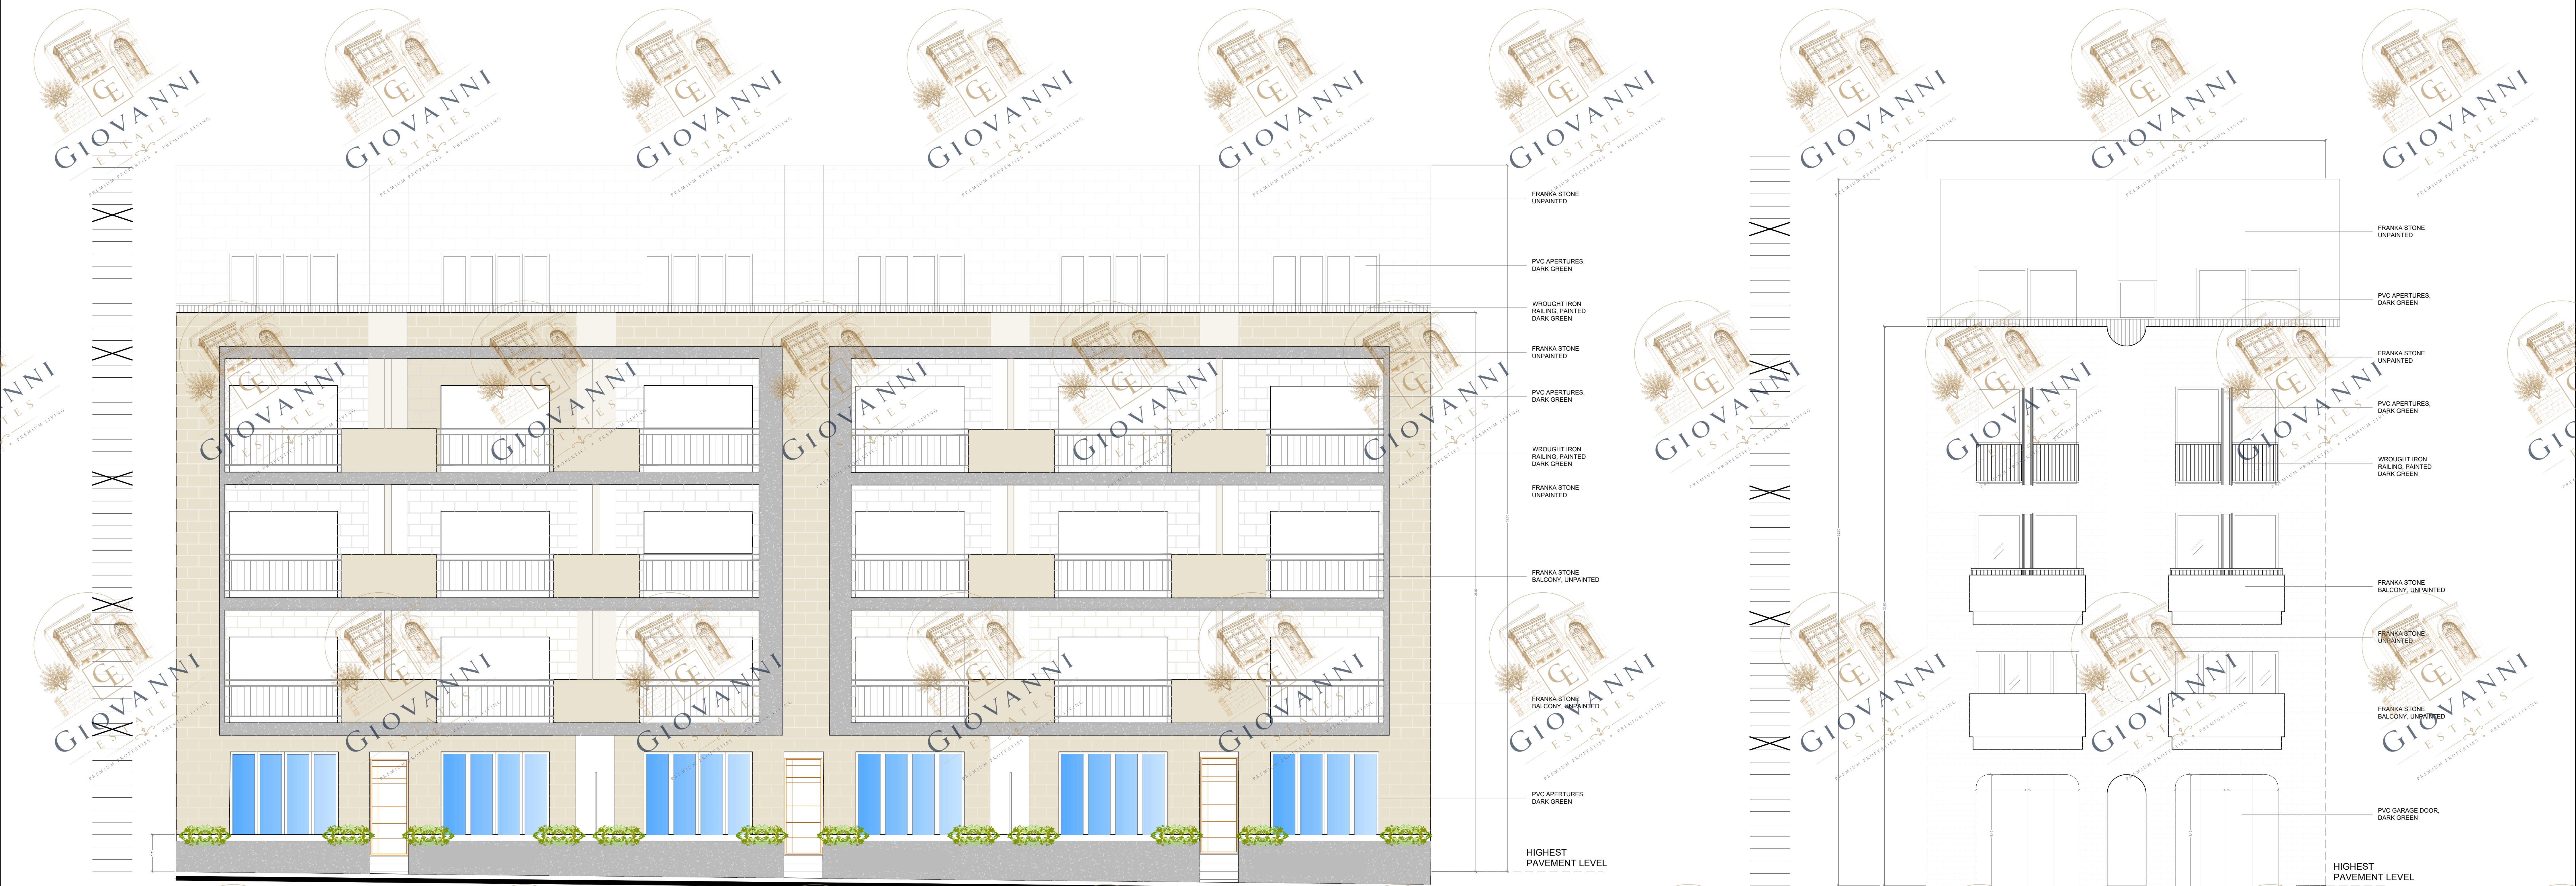

Front Elevation
Scale 1:100
clean copy


Front Elevation
Scale 1:100
clean copy

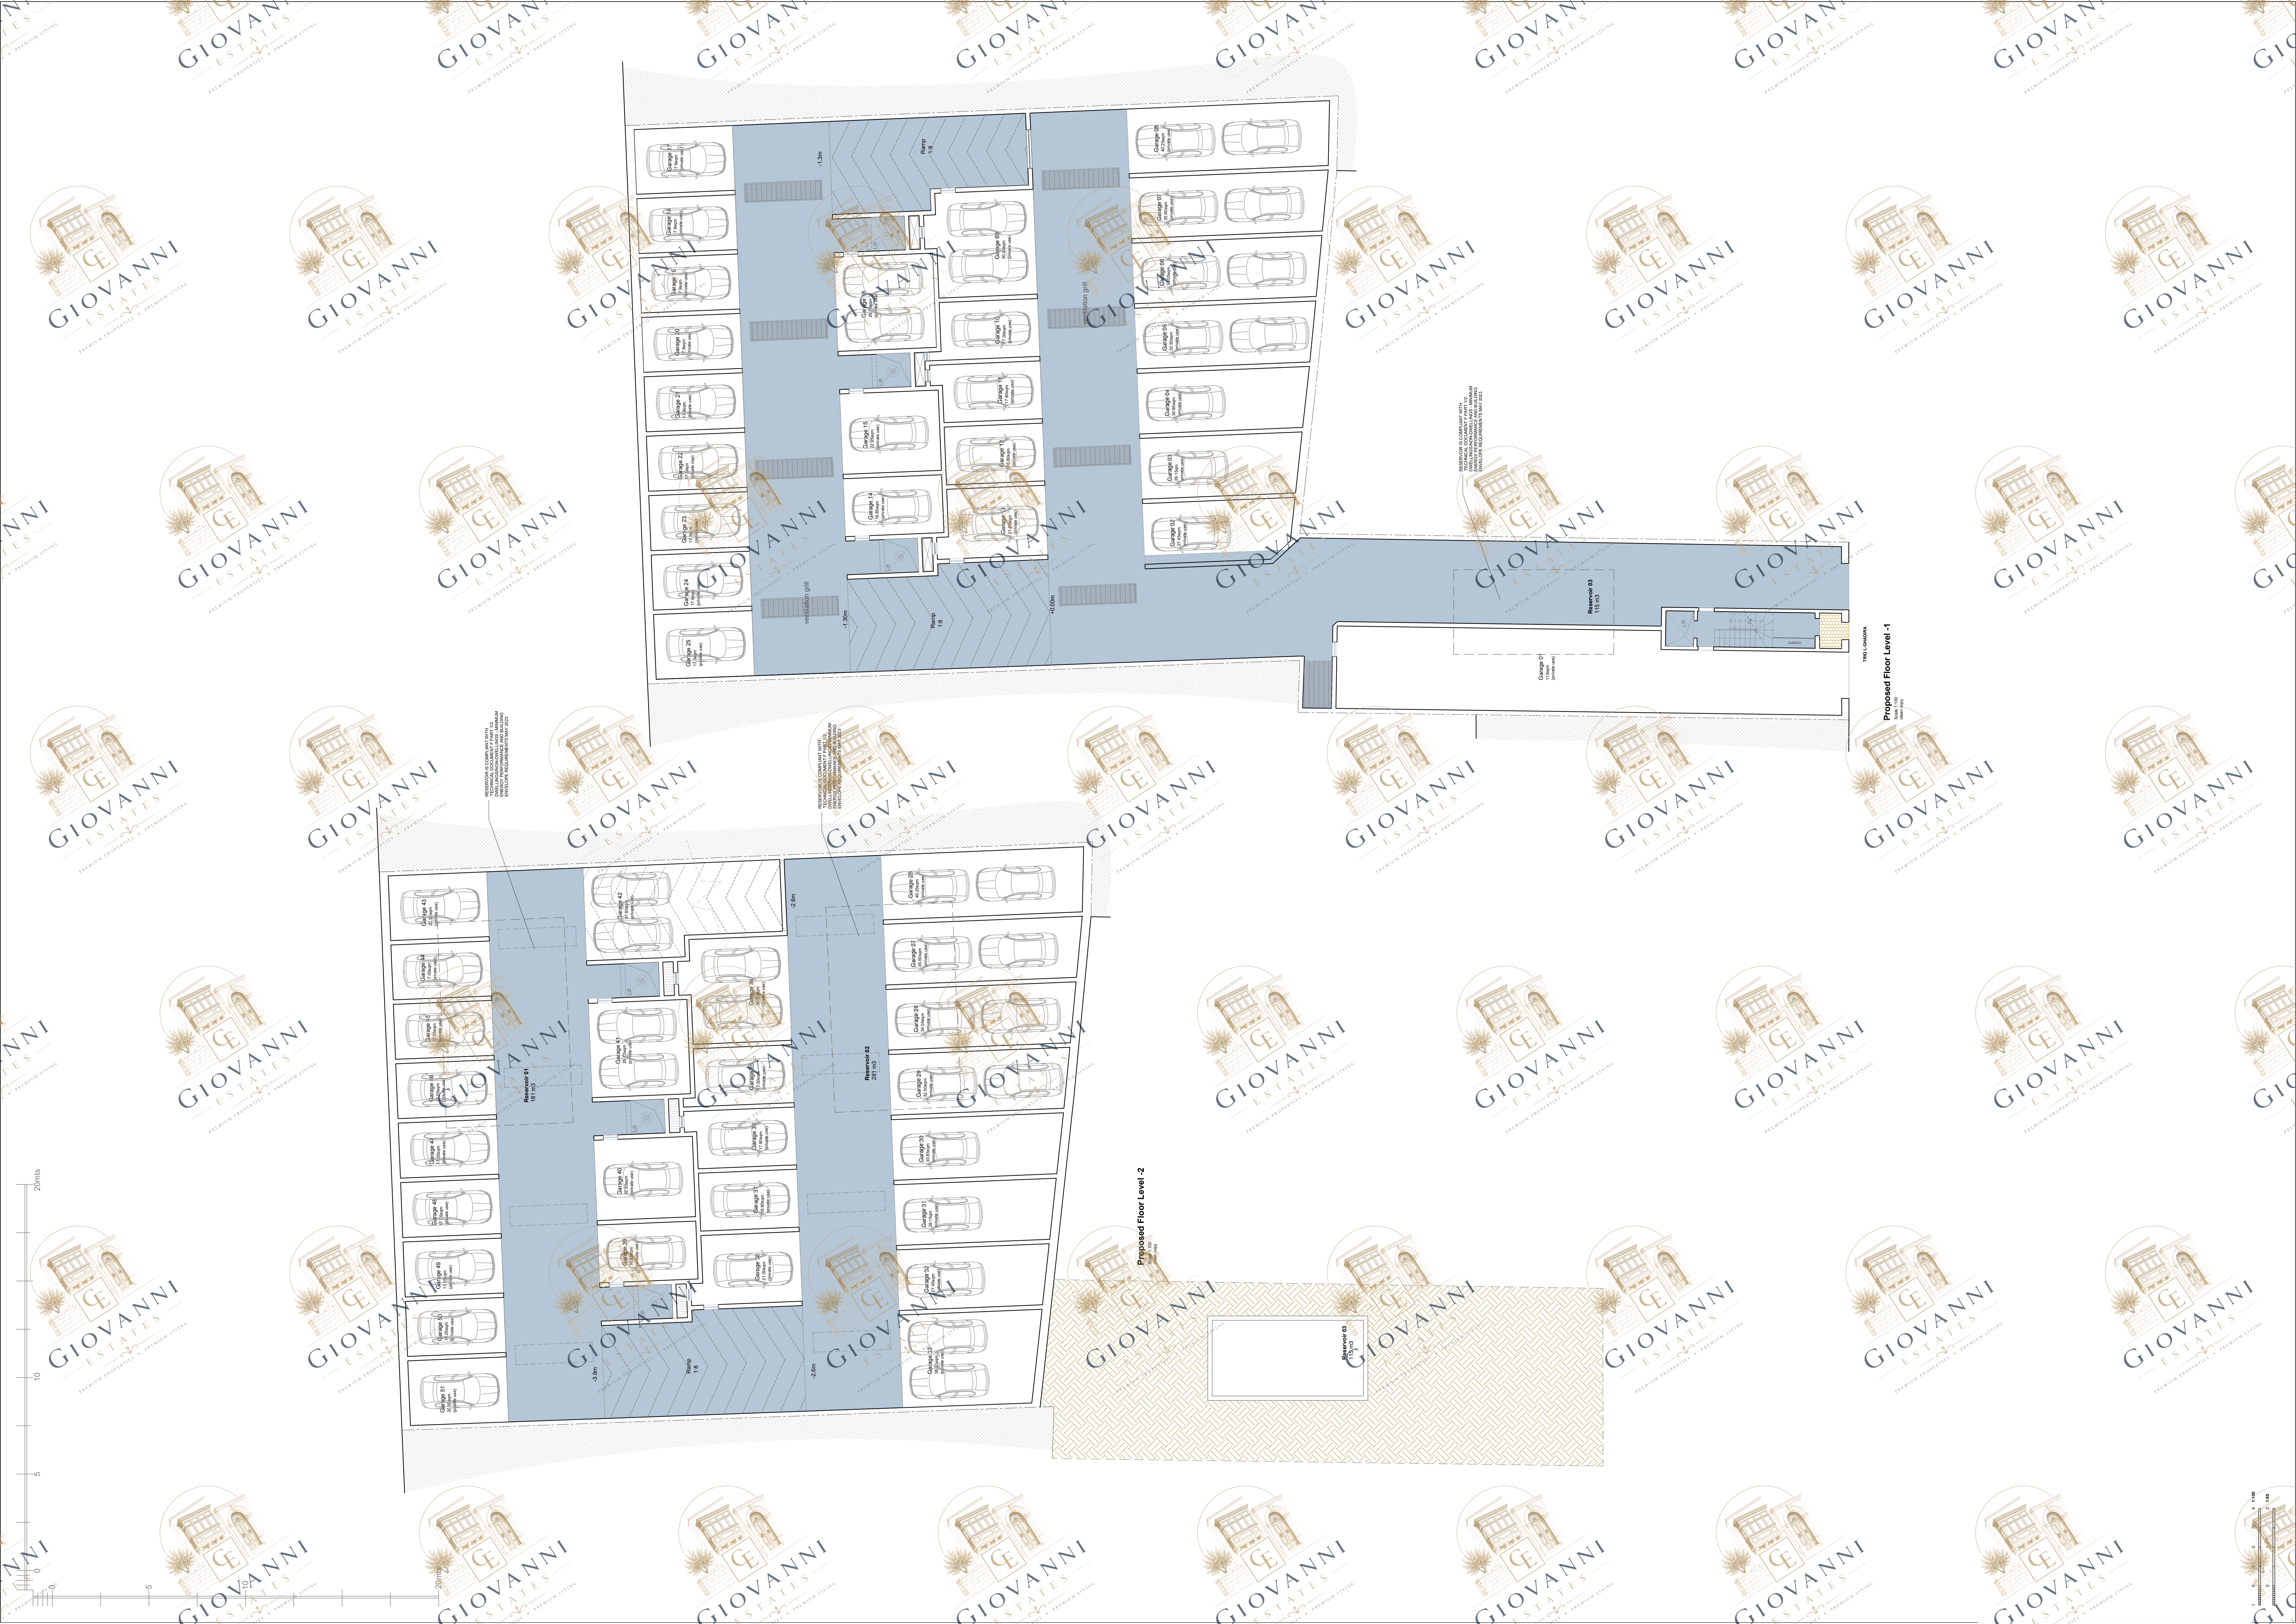


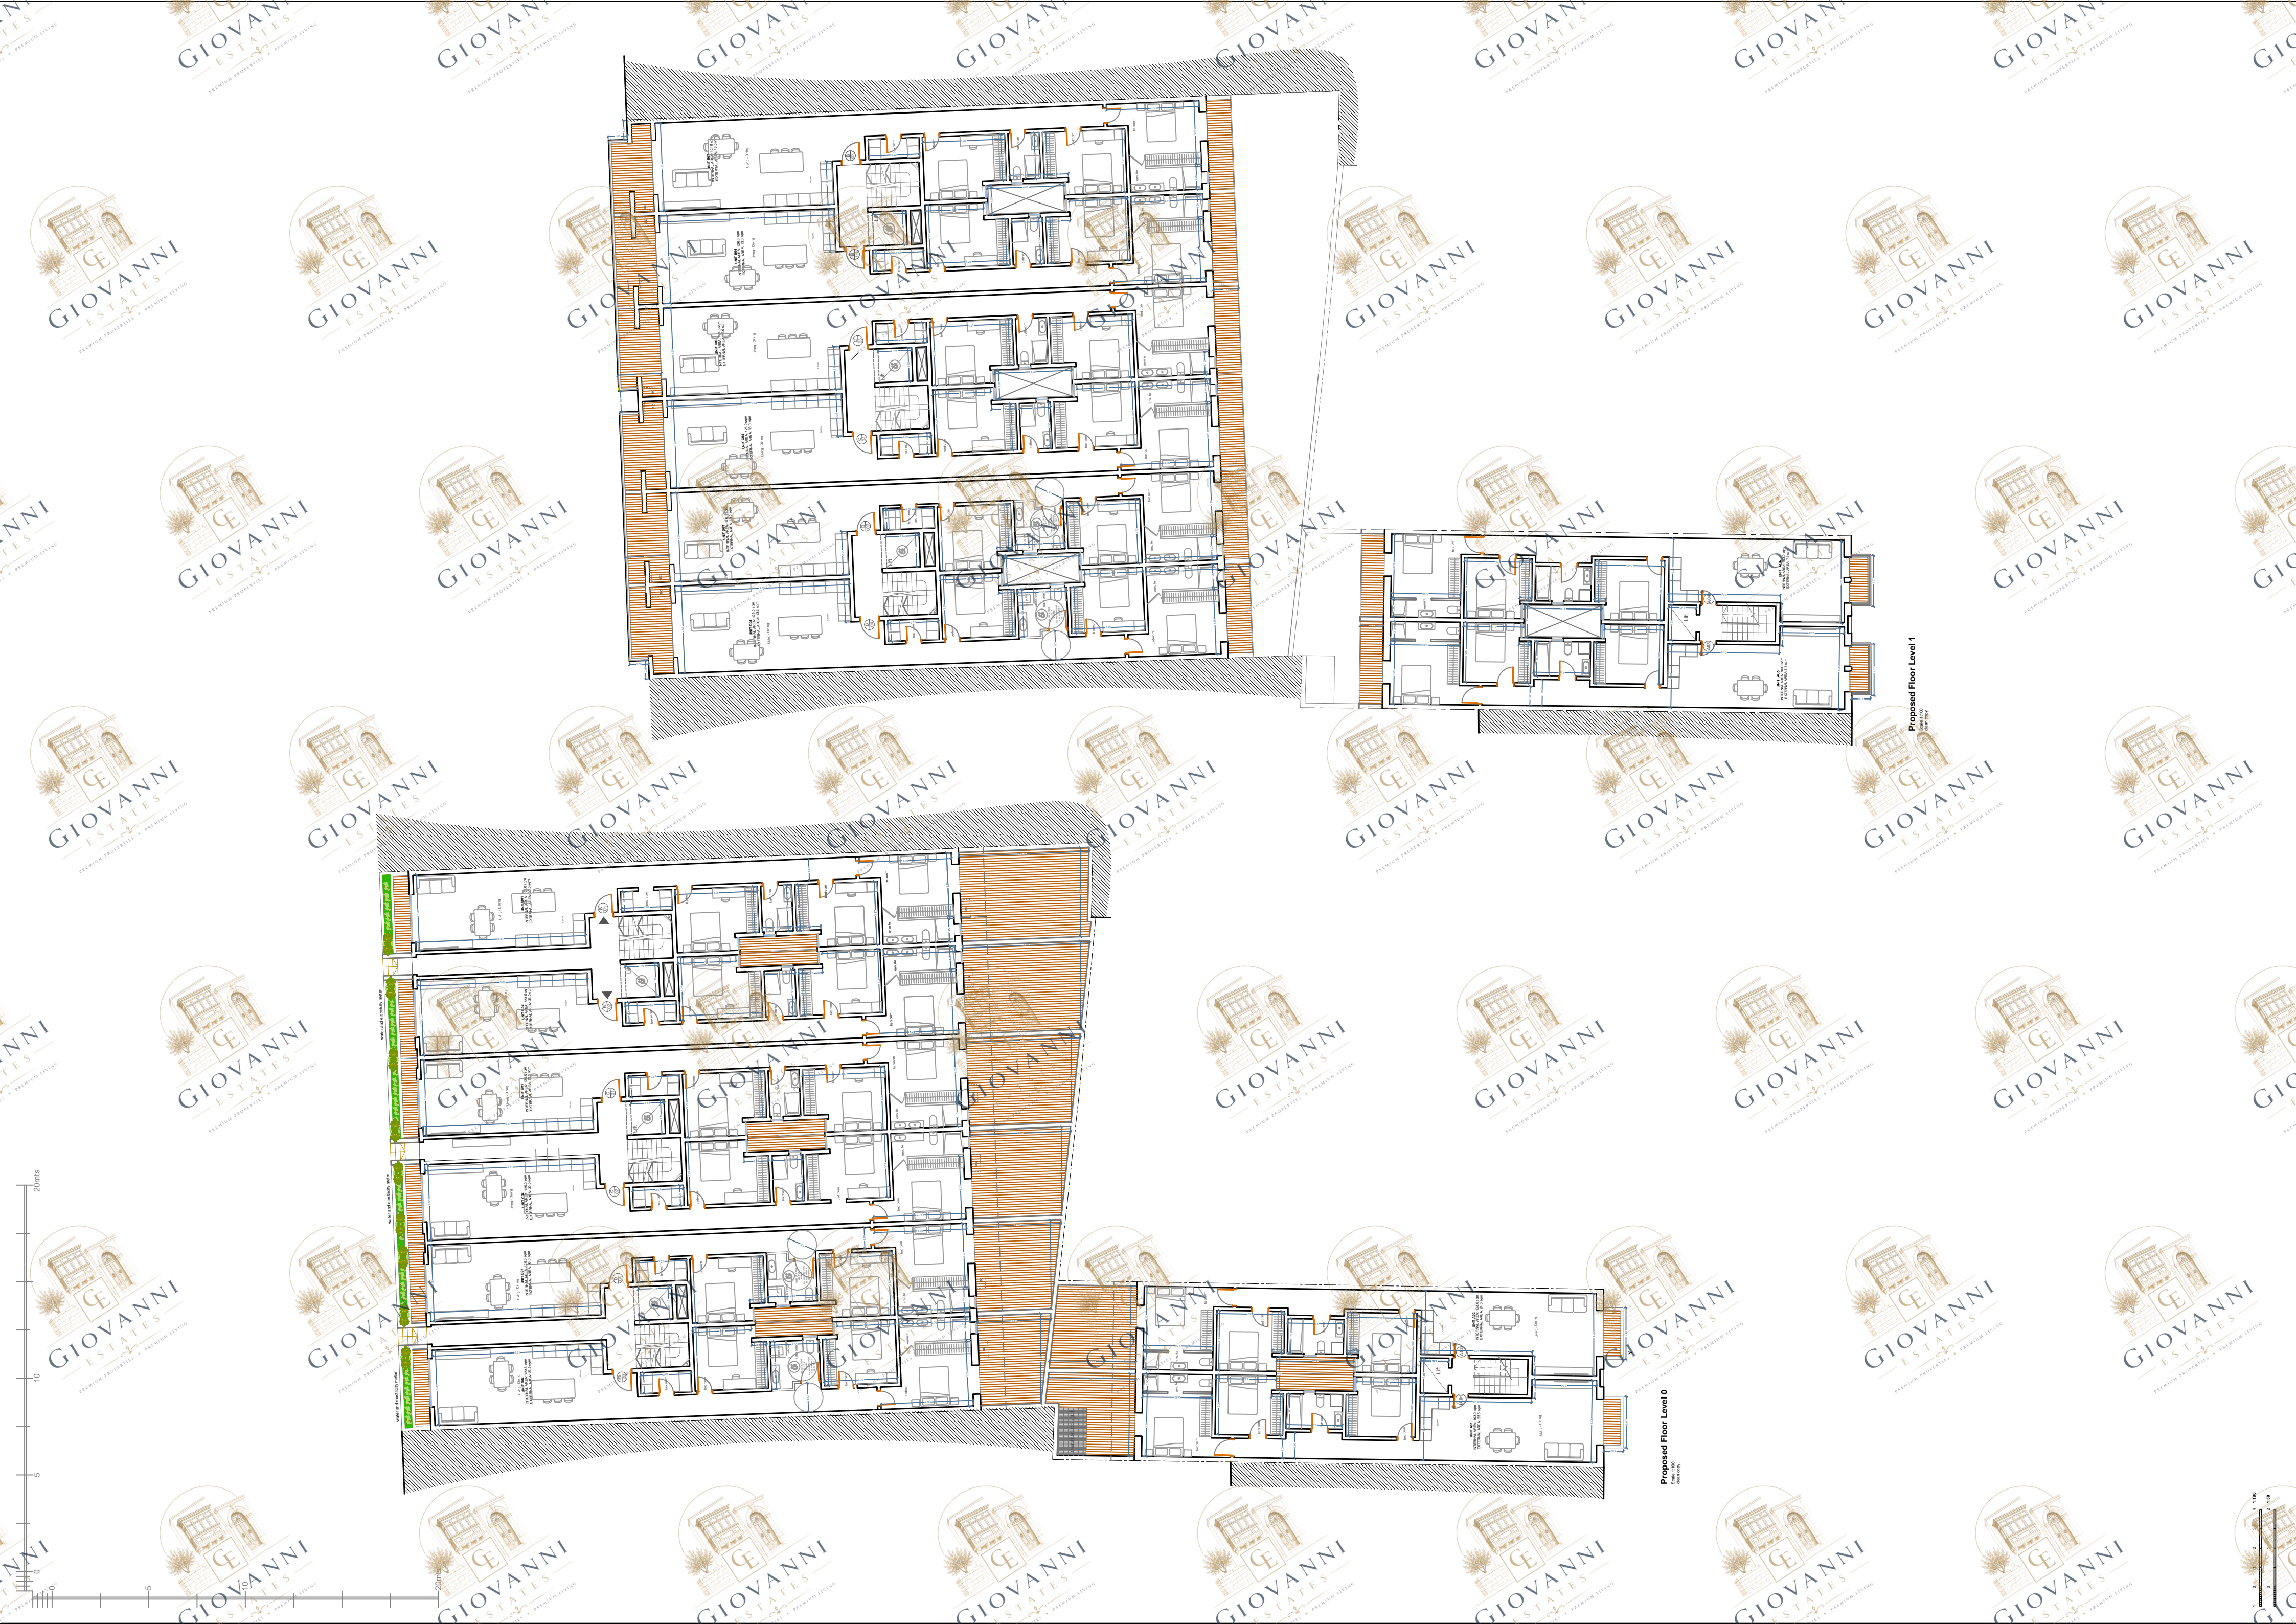


Proposed Floor Level 1

Proposed Floor Level 0

 

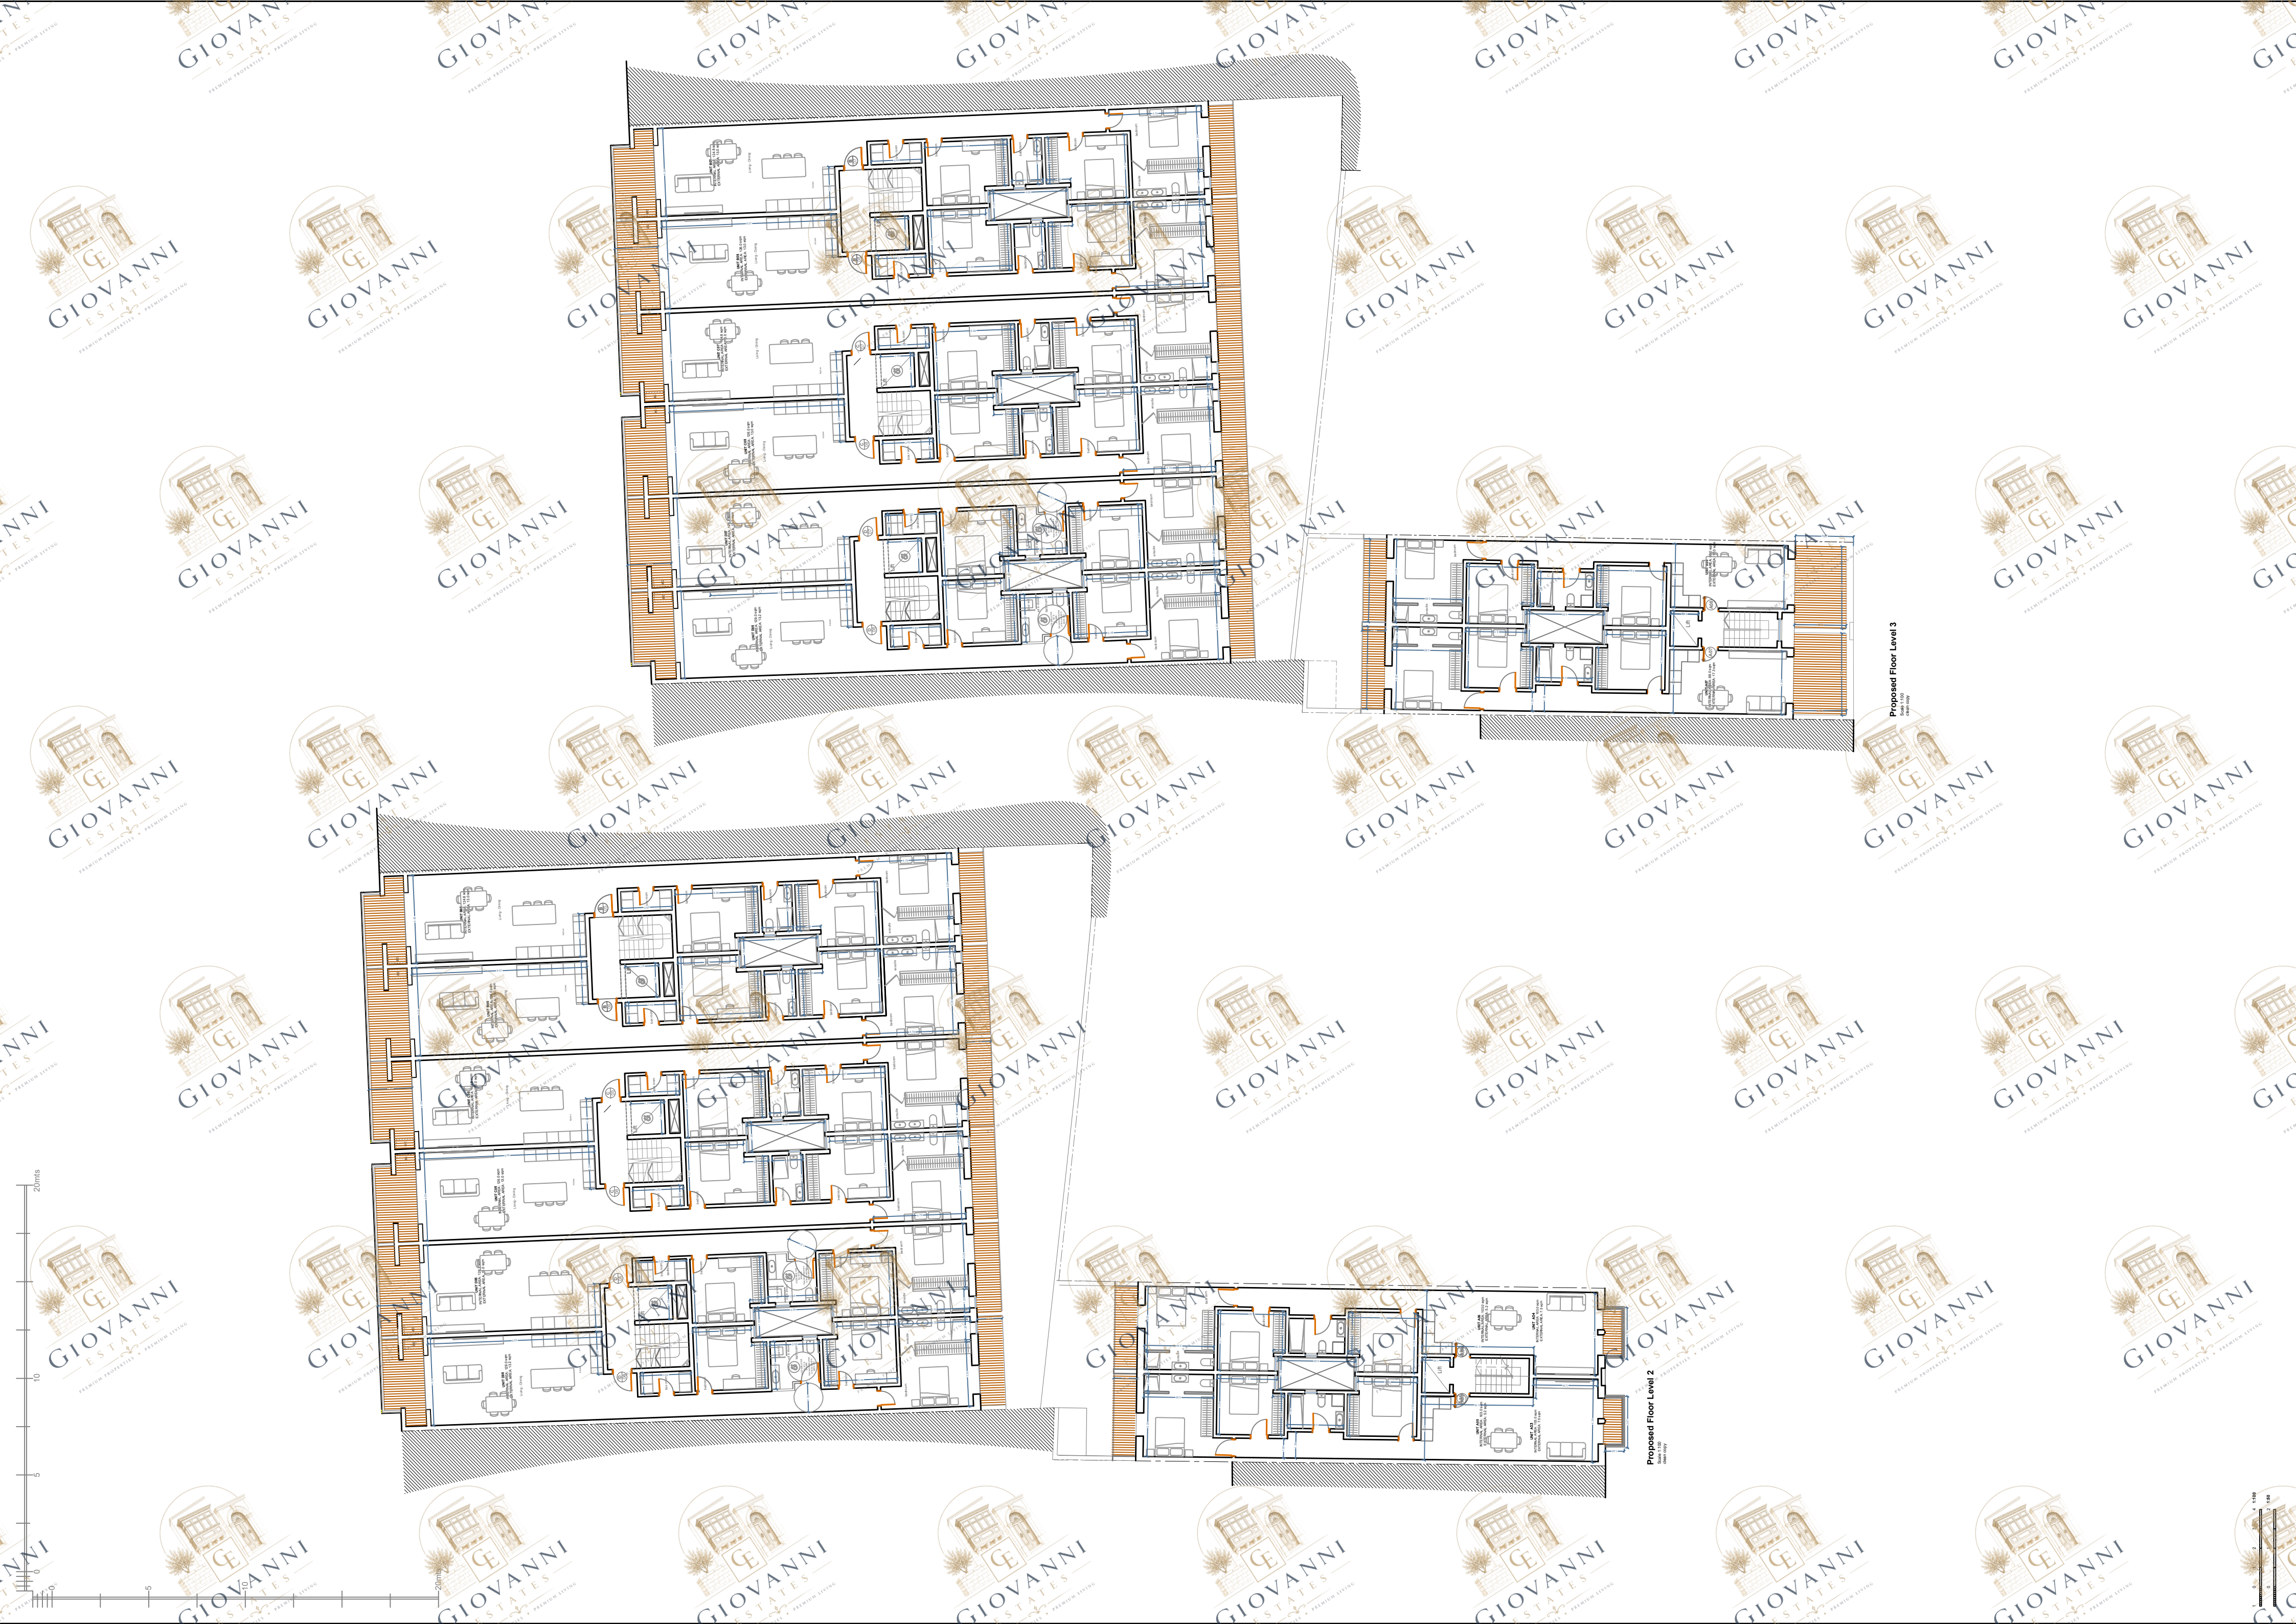

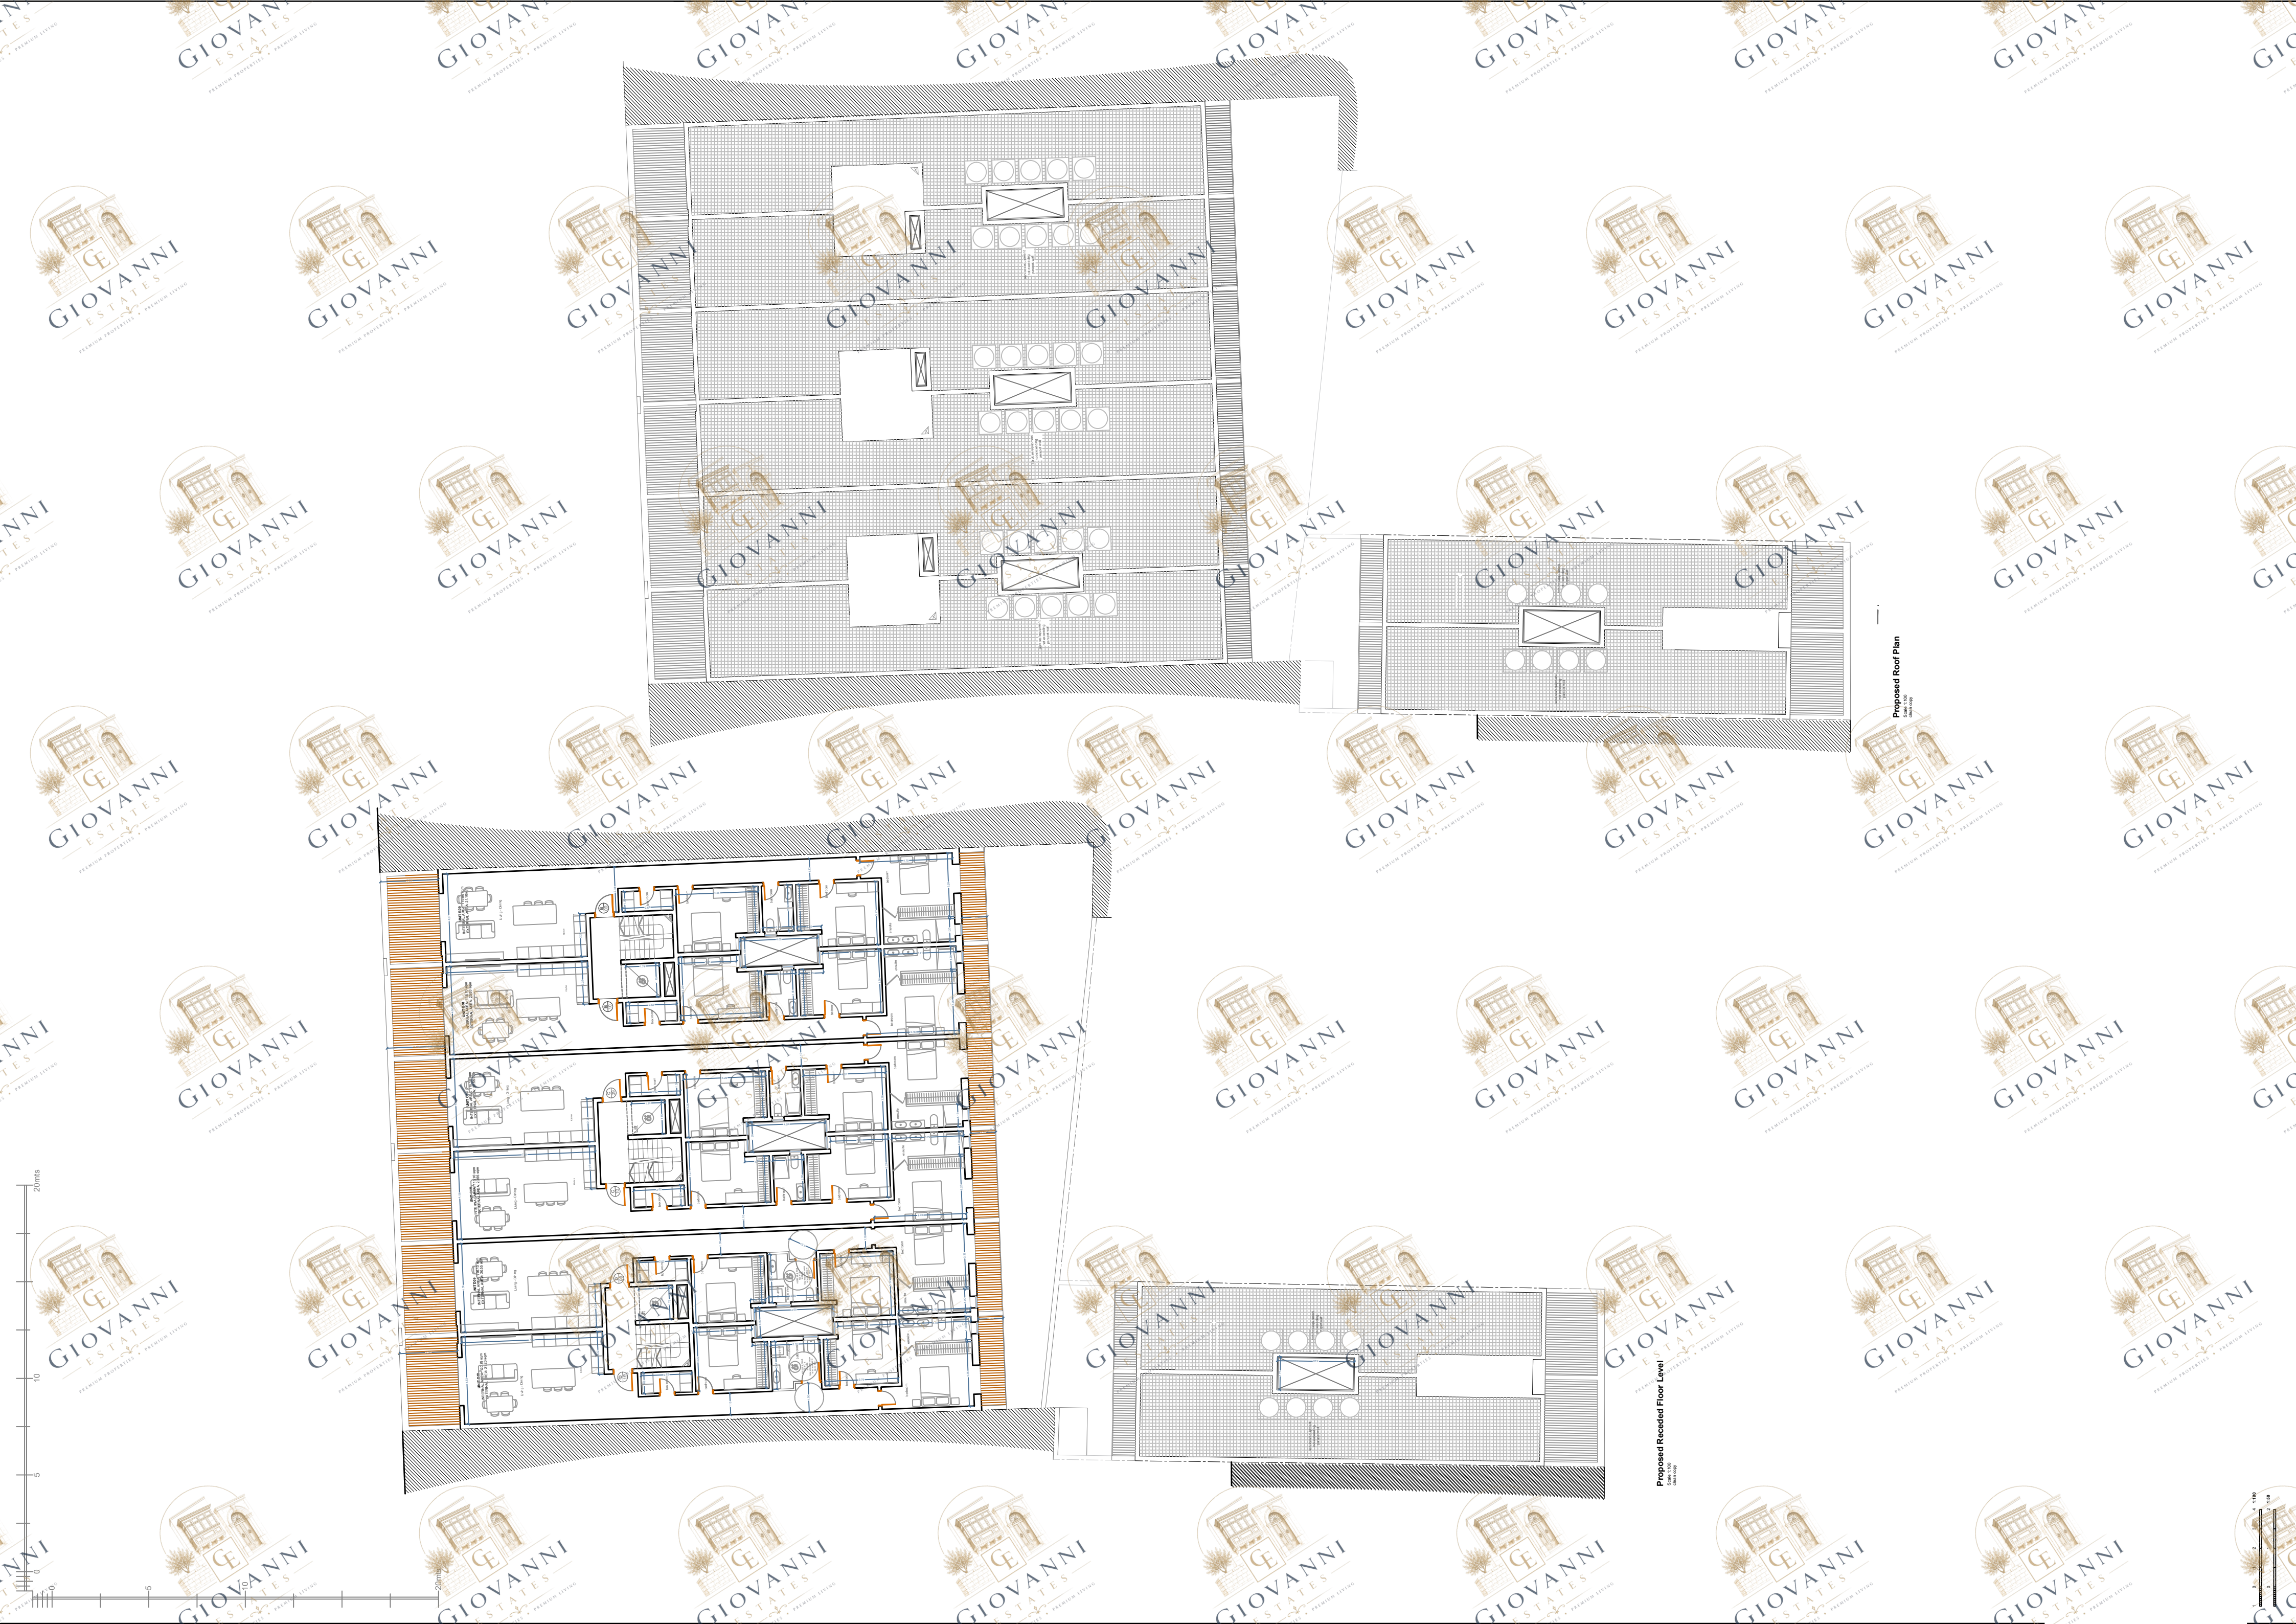

Proposed Roof Plan

Proposed Receded Floor Level