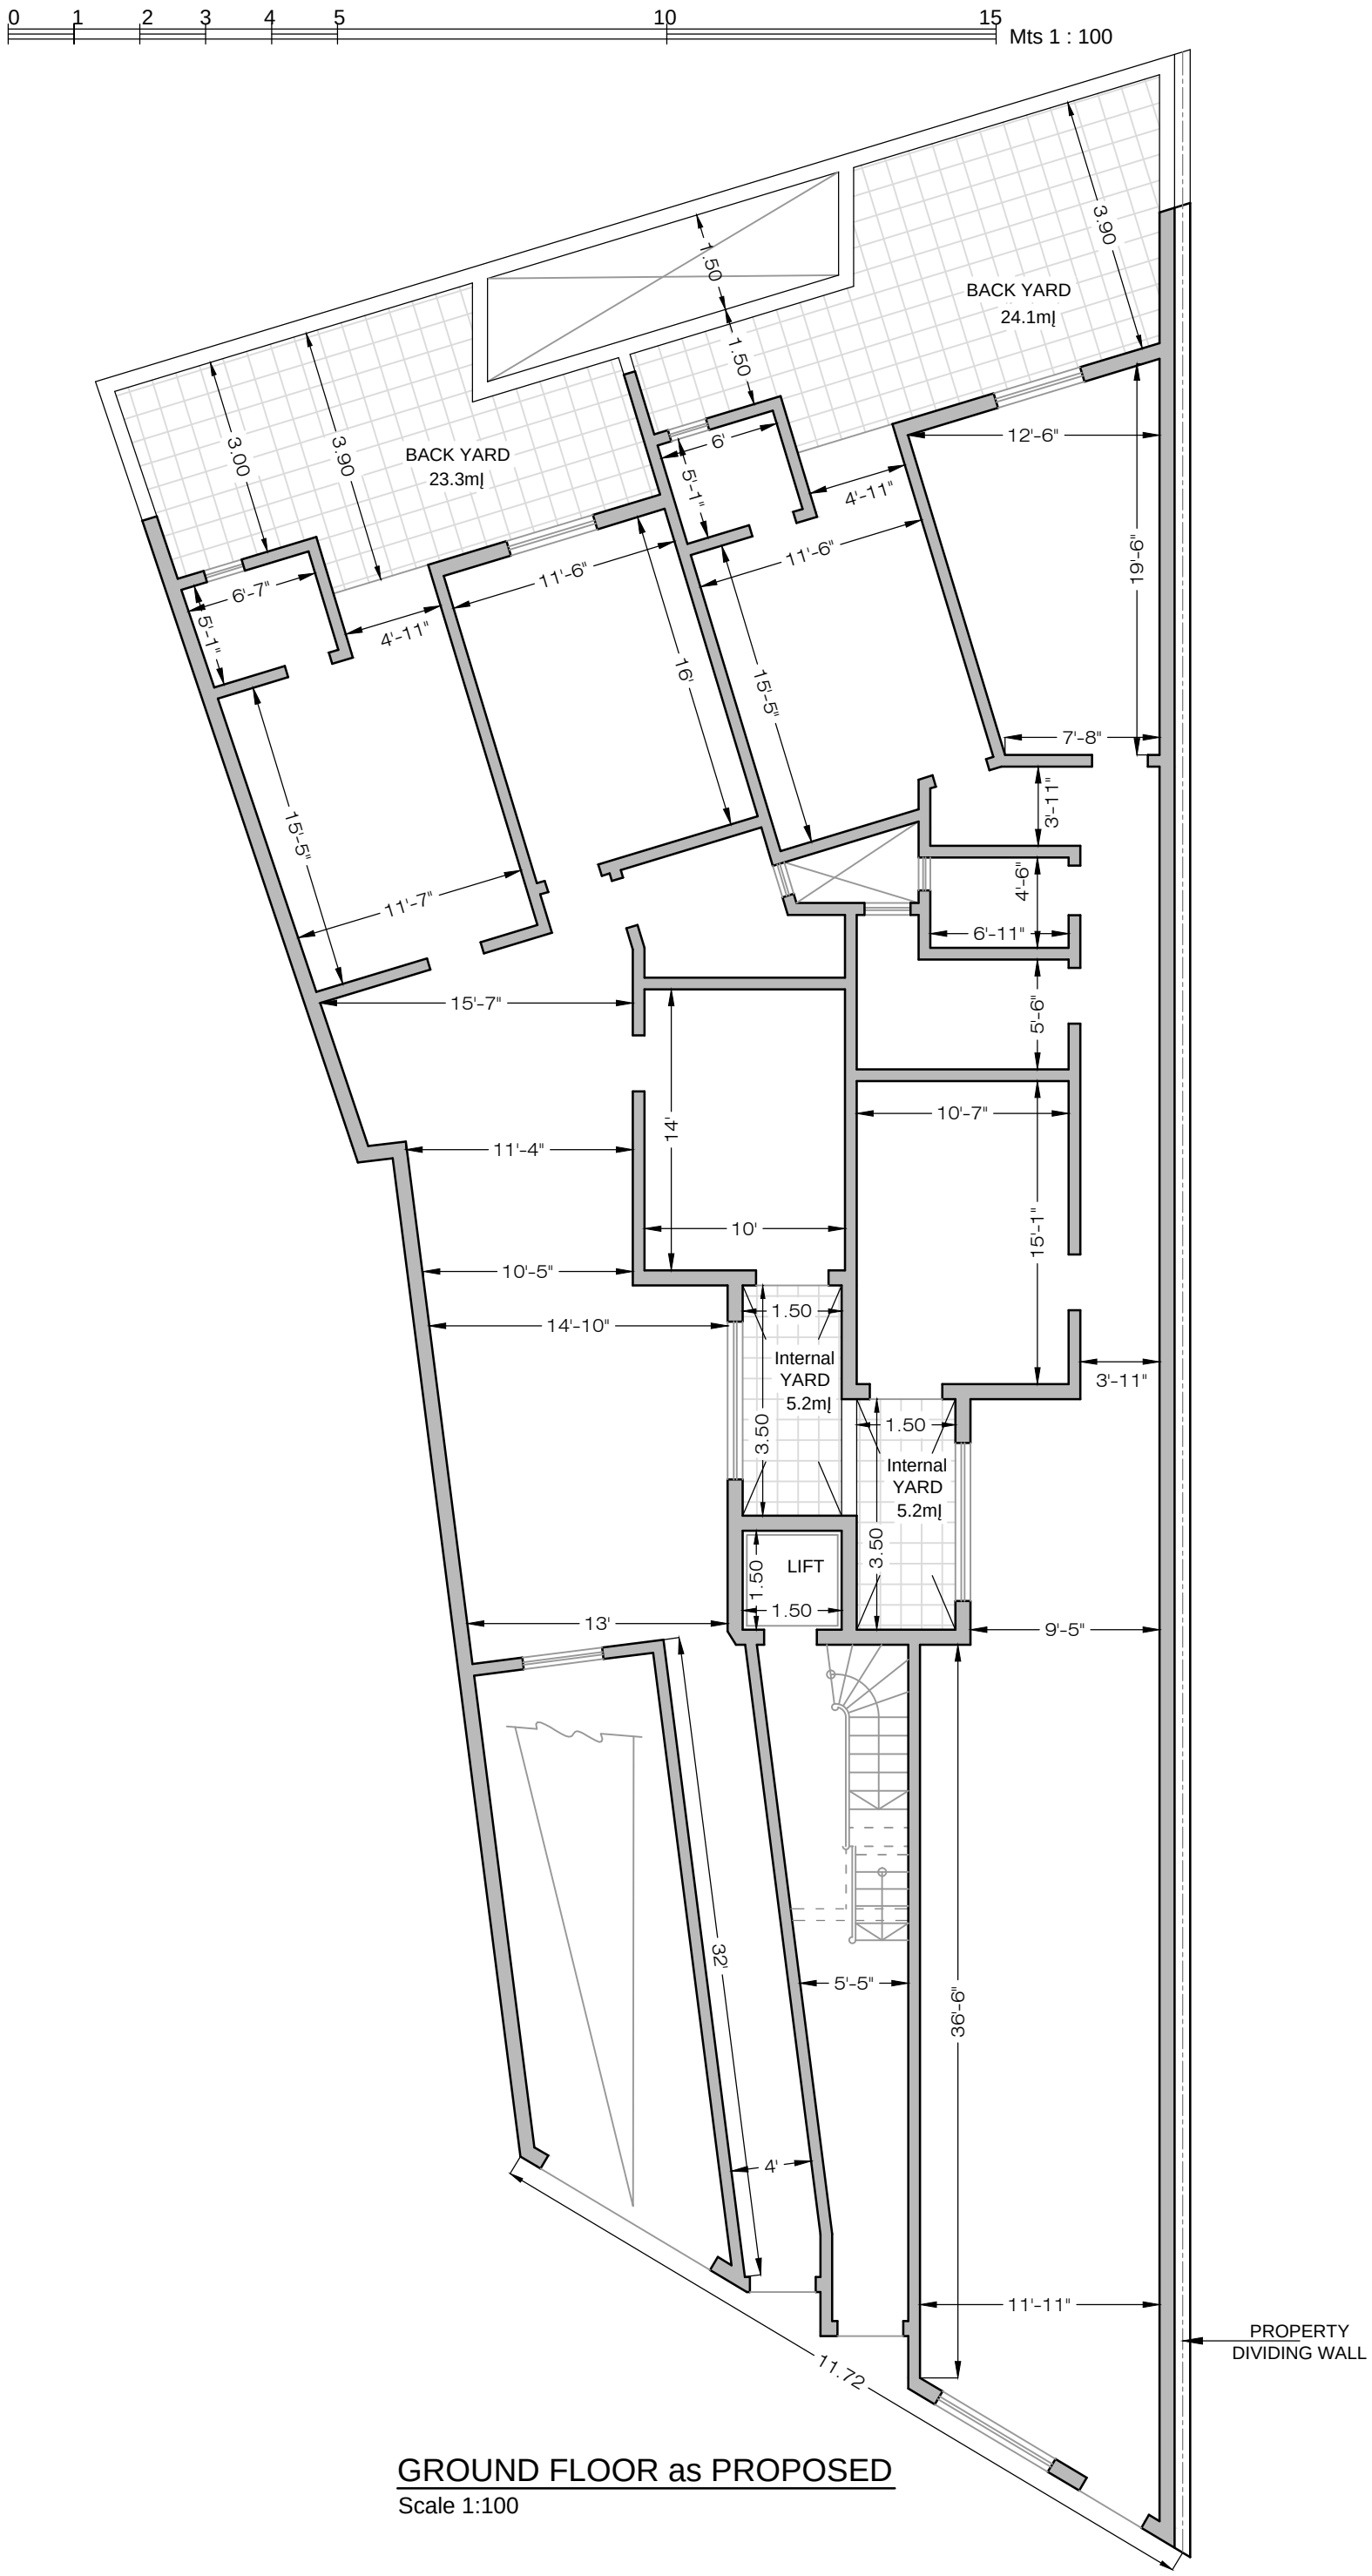

GROUND FLOOR as PROPOSED

Scale 1:100