0 1 2 3 4 5 10 15 Mts 1 : 100

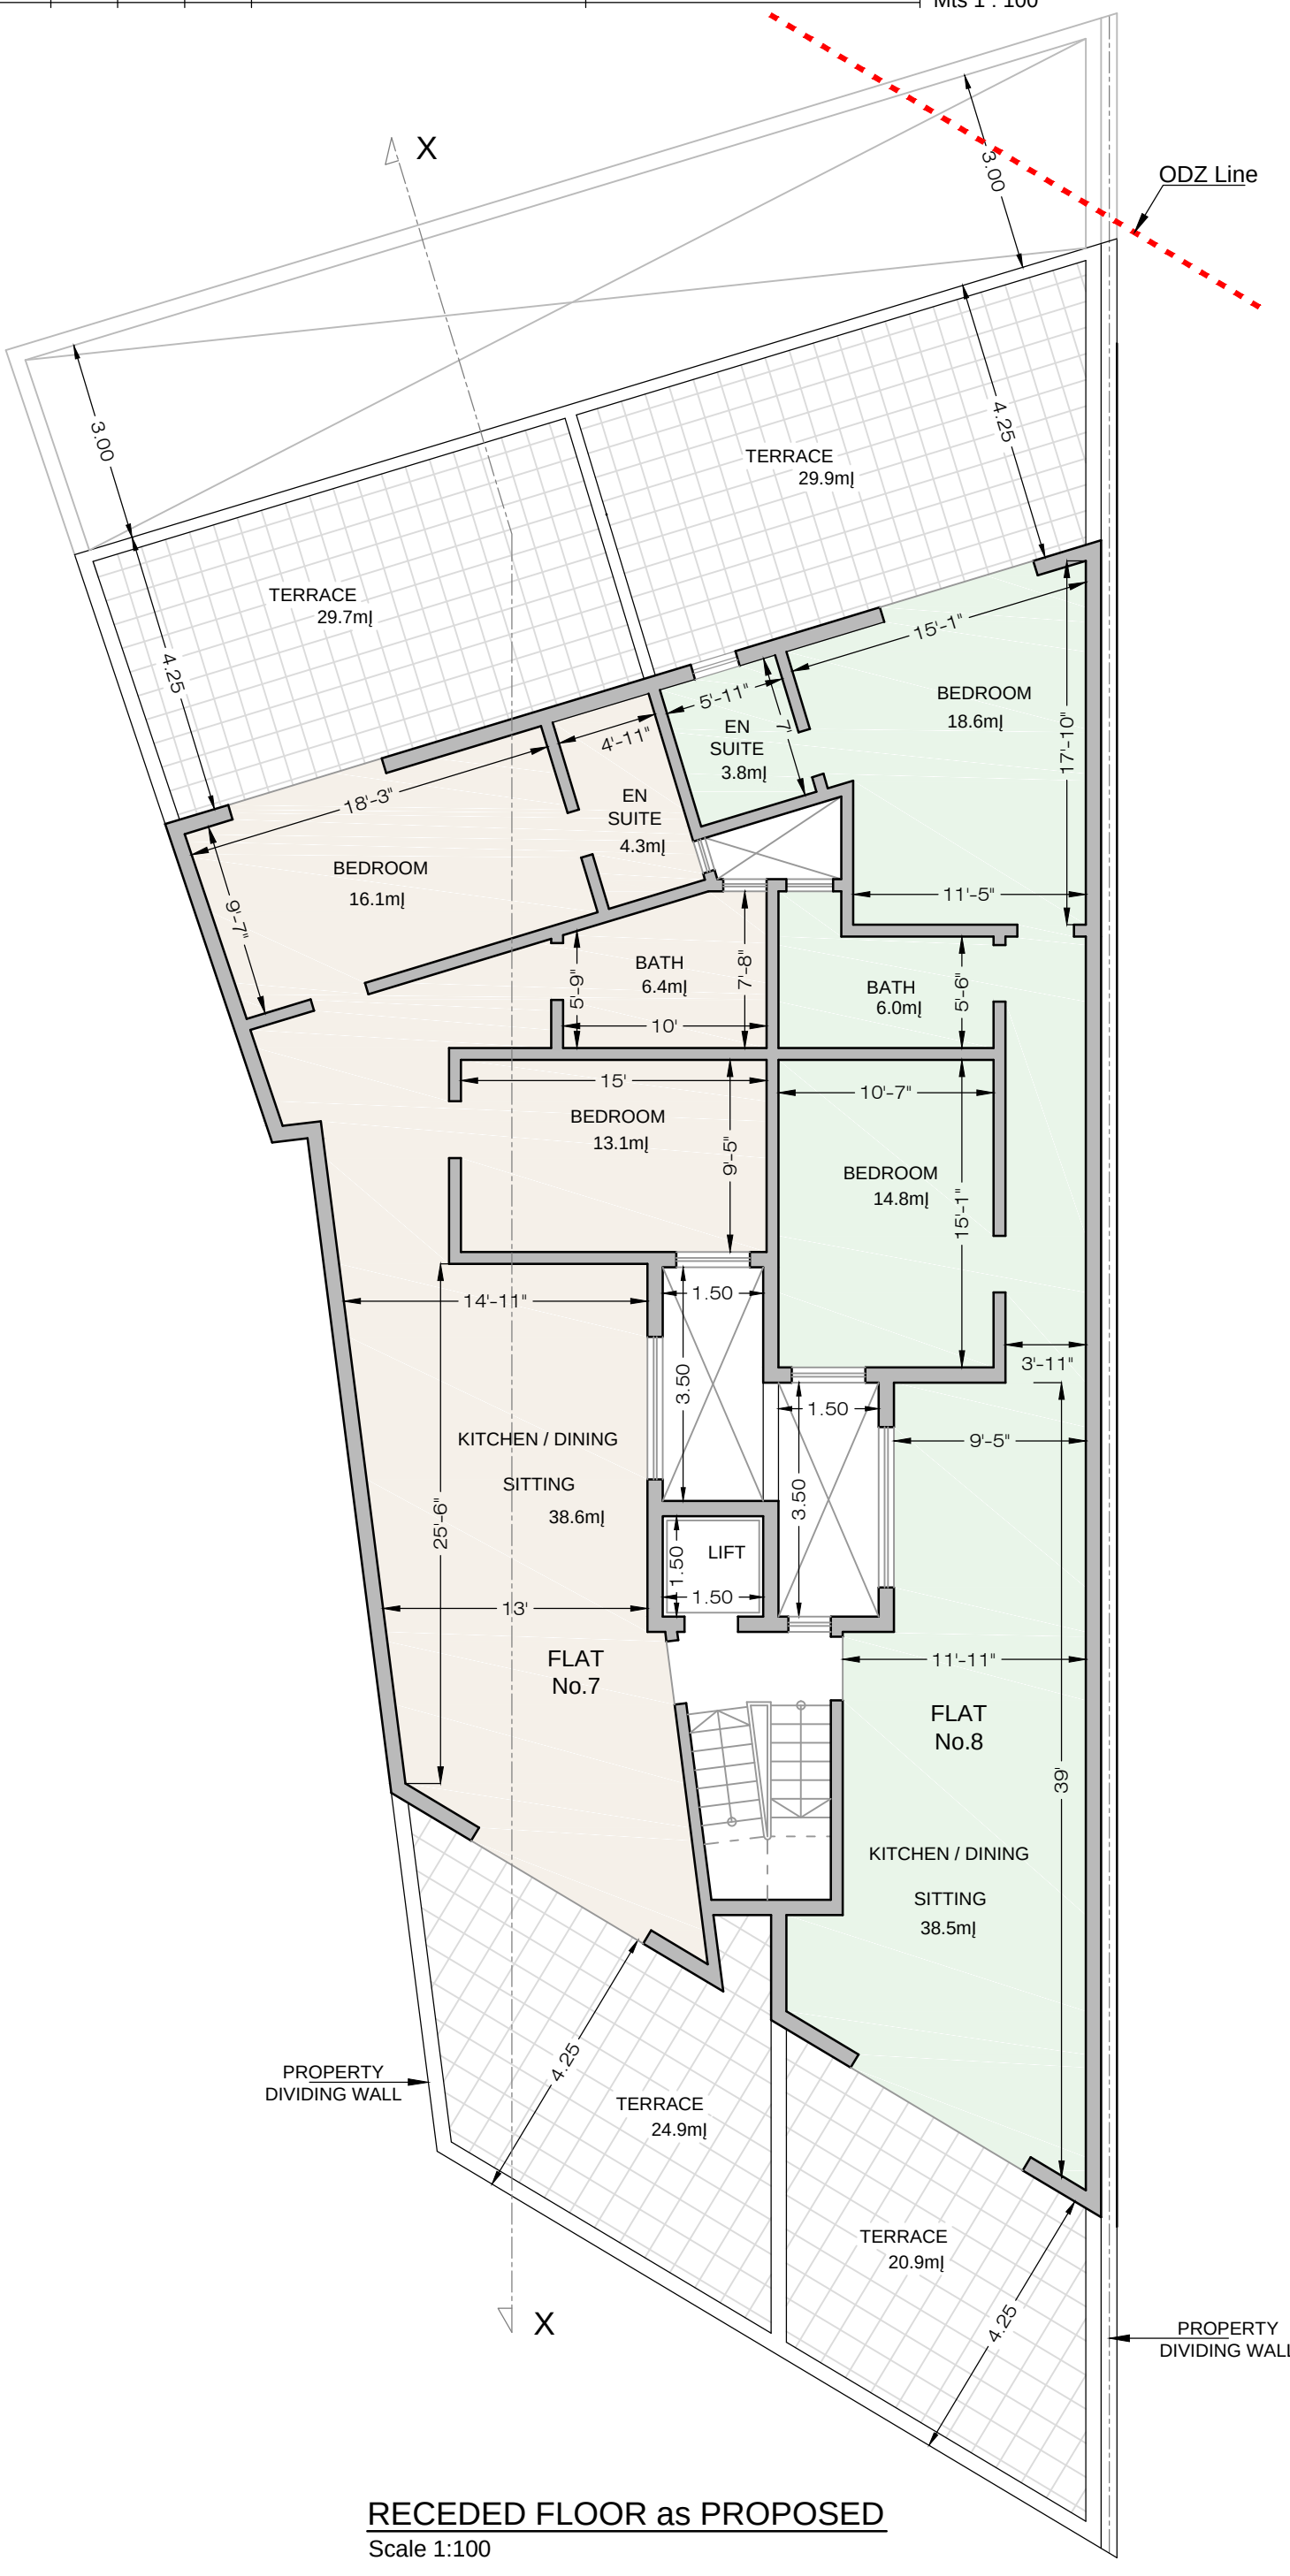

SITE AREA:- 410.0mļ

FLOOR LEVEL		INTERNAL AREA	EXTERNAL AREA	10% of 2 Bedroom	GROSS FLOOR AREA
Receded	Flat No.7	103.1mļ	54.6mļ	9.0mļ	112.1mļ
	Flat No.8	105.3mļ	50.8mļ	9.0mļ	114.3mļ

RECEDED FLOOR as PROPOSED

Scale 1:100