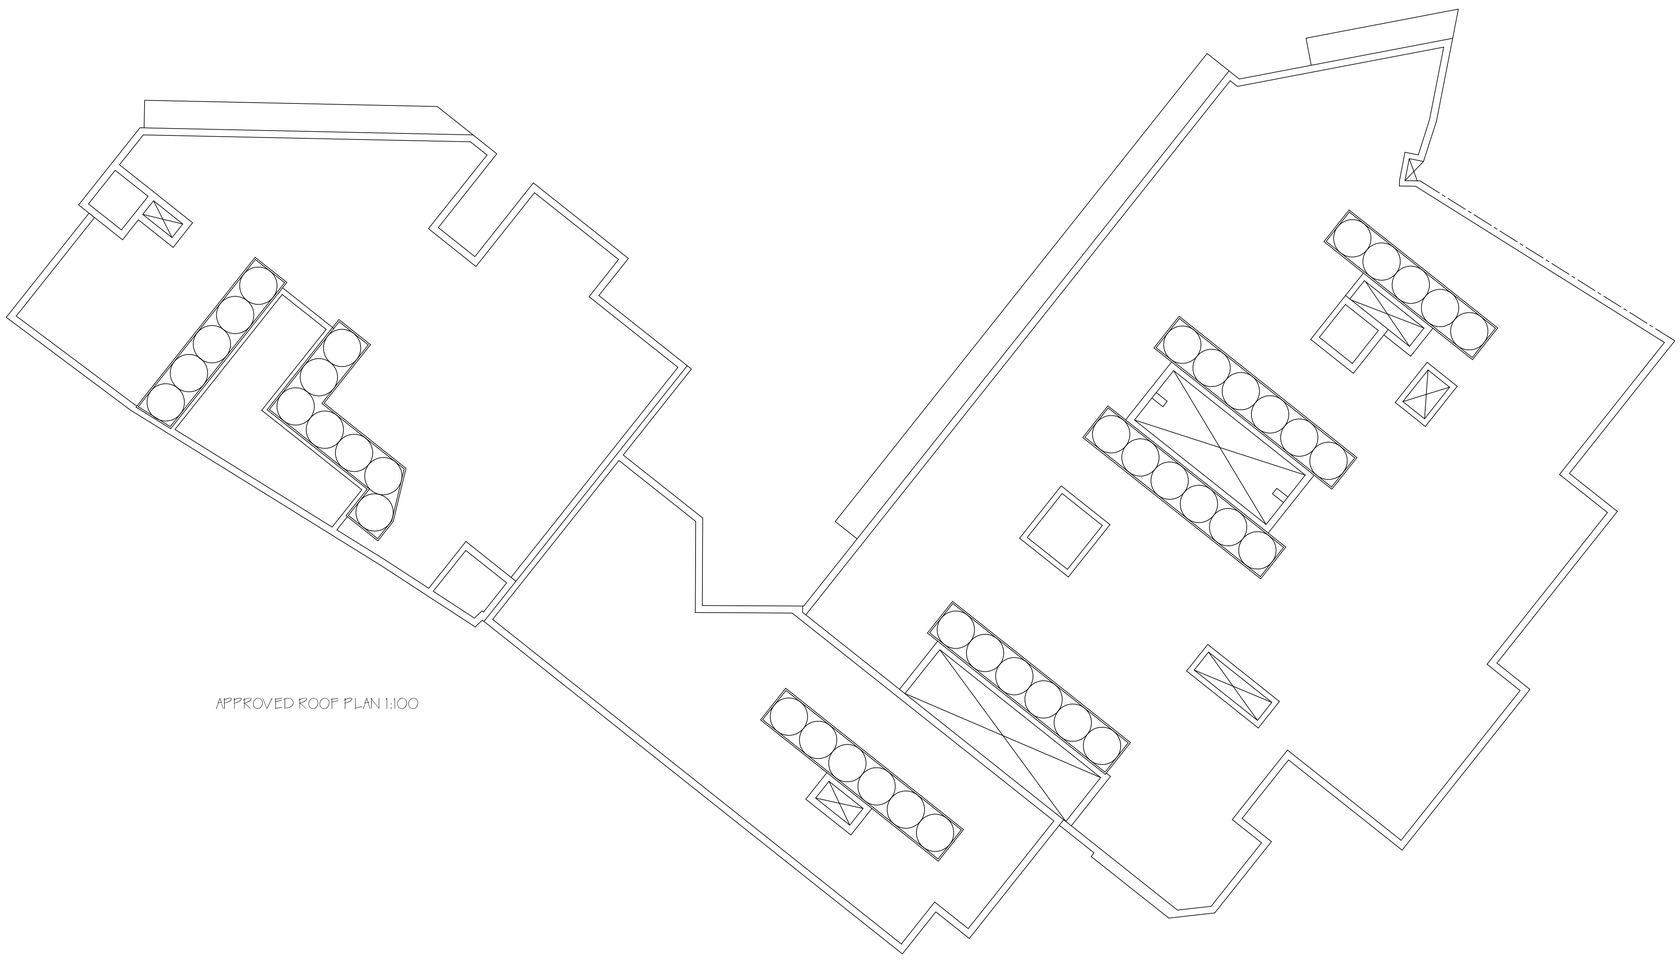

APPROVED ROOF PLAN 1:100

APPROVED / PROPOSED PENTHOUSE FLOOR PLAN 1:100

PROPOSED PENTHOUSE FLOOR PLAN 1:100

GIOVANNI
REAL ESTATE

Metric scale 1:50

Metric scale 1:100