GROUND FLOOR PLAN 1:100

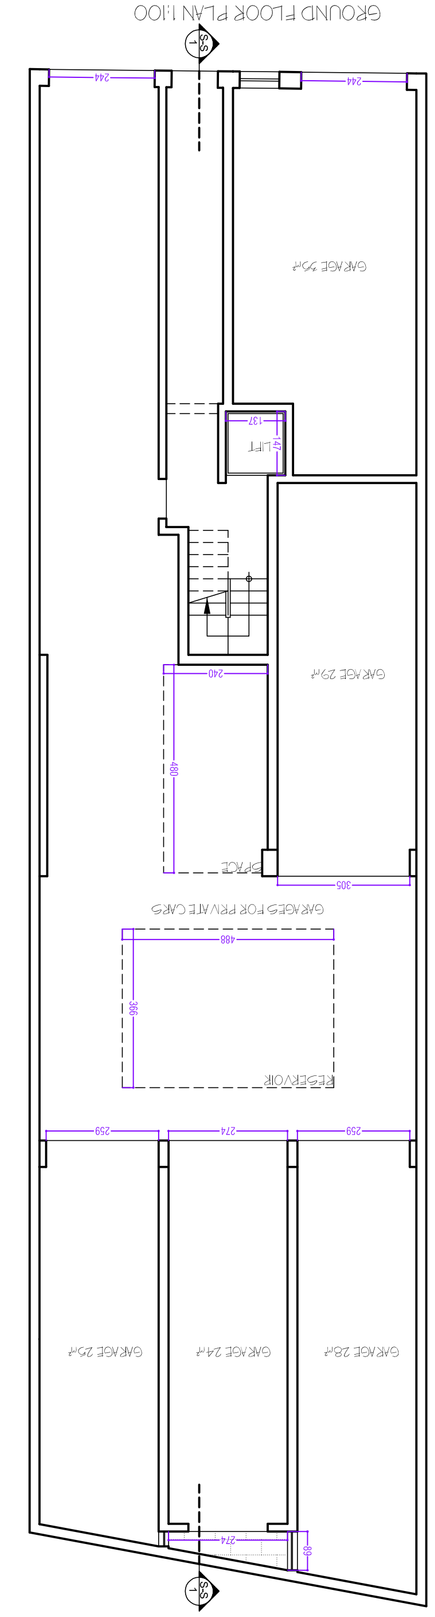

FIRST FLOOR PLAN 1:100

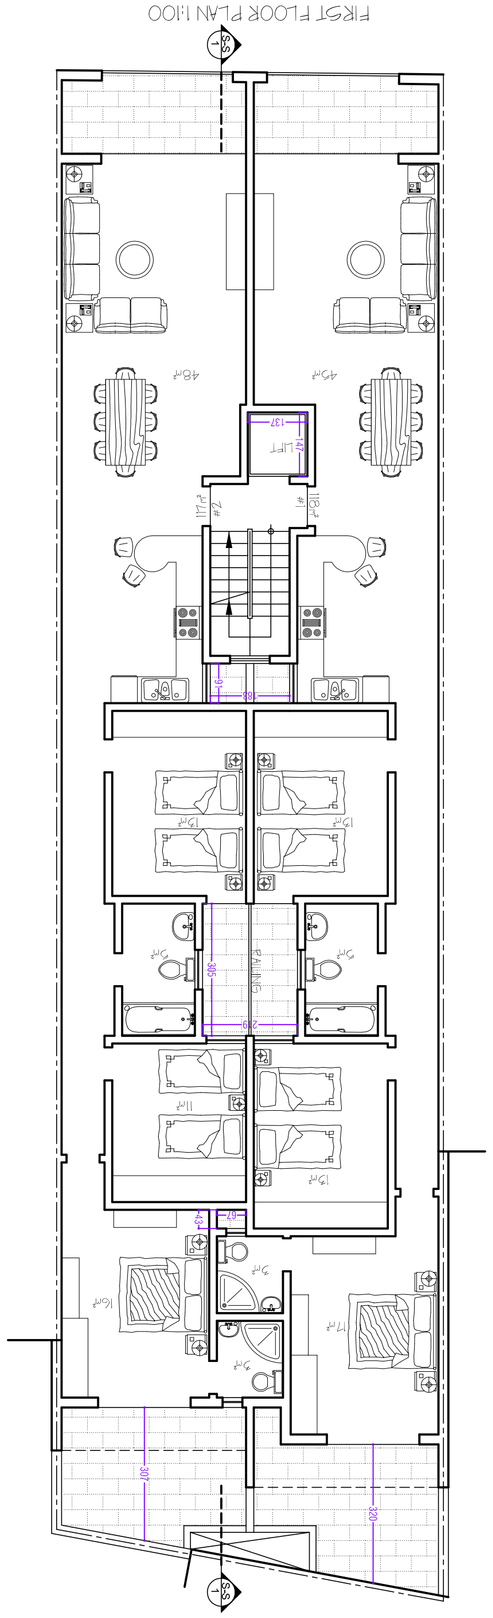

SECOND FLOOR PLAN 1:100

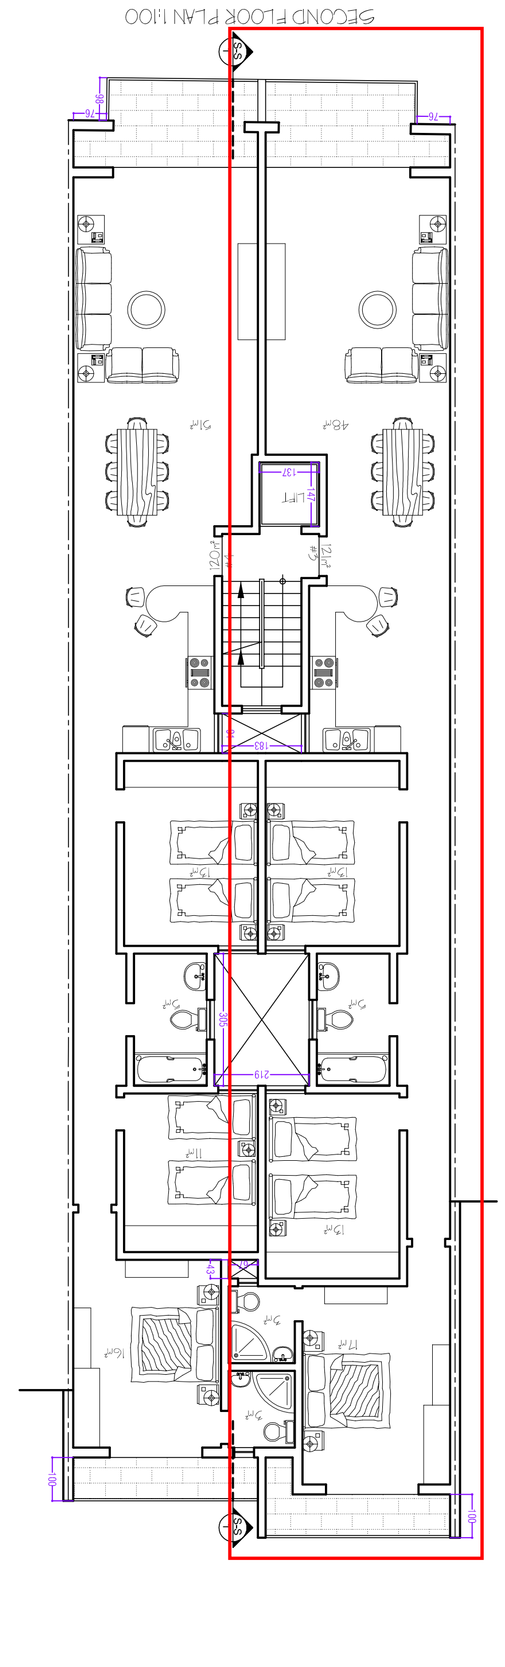

THIRD FLOOR PLAN 1:100

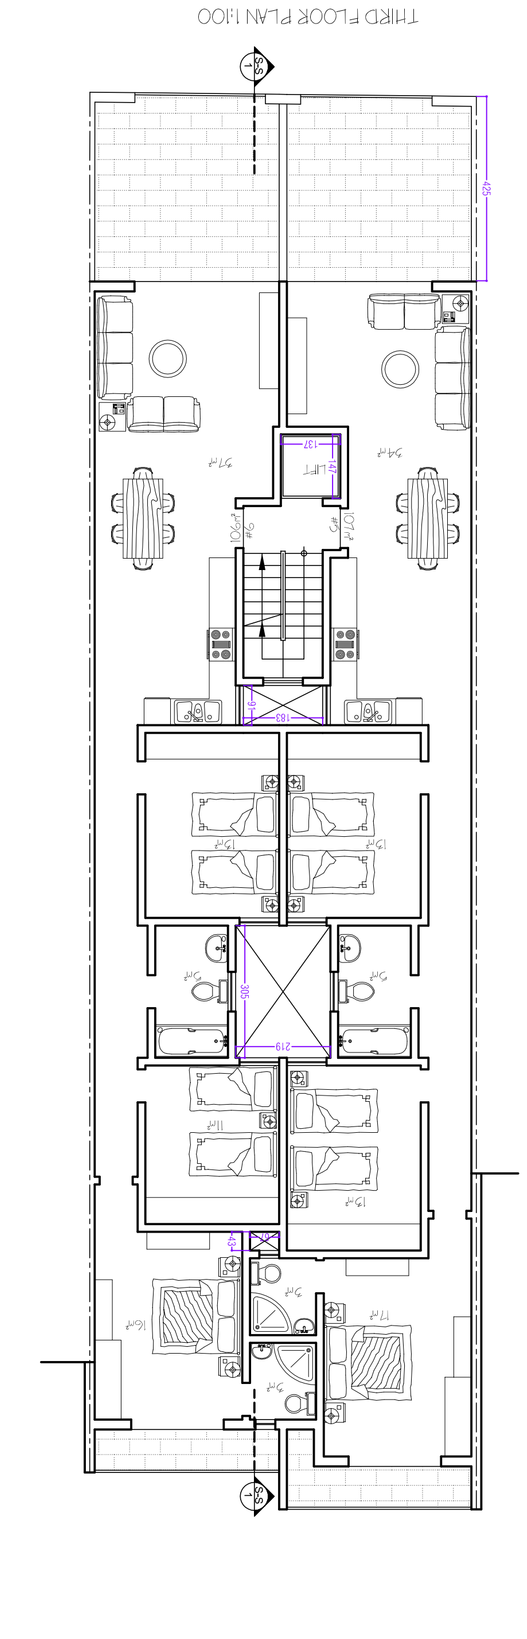

ROOF PLAN 1:100

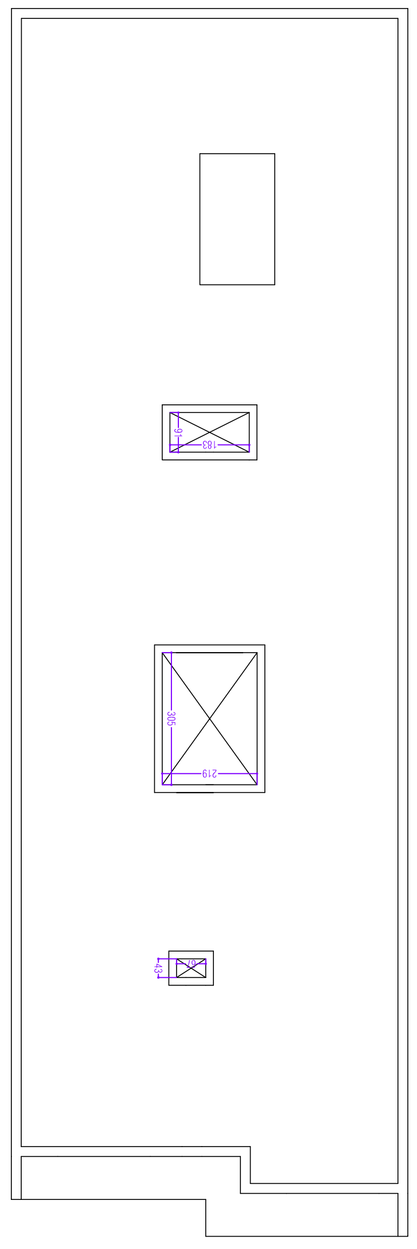

DETAIL OF RAILING 1:50

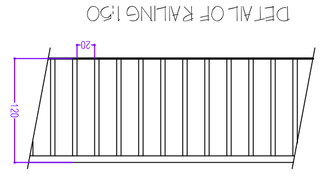

FRONT ELEVATION 1:100
unrendered Iranko stone facade
white alum. apertures and railings

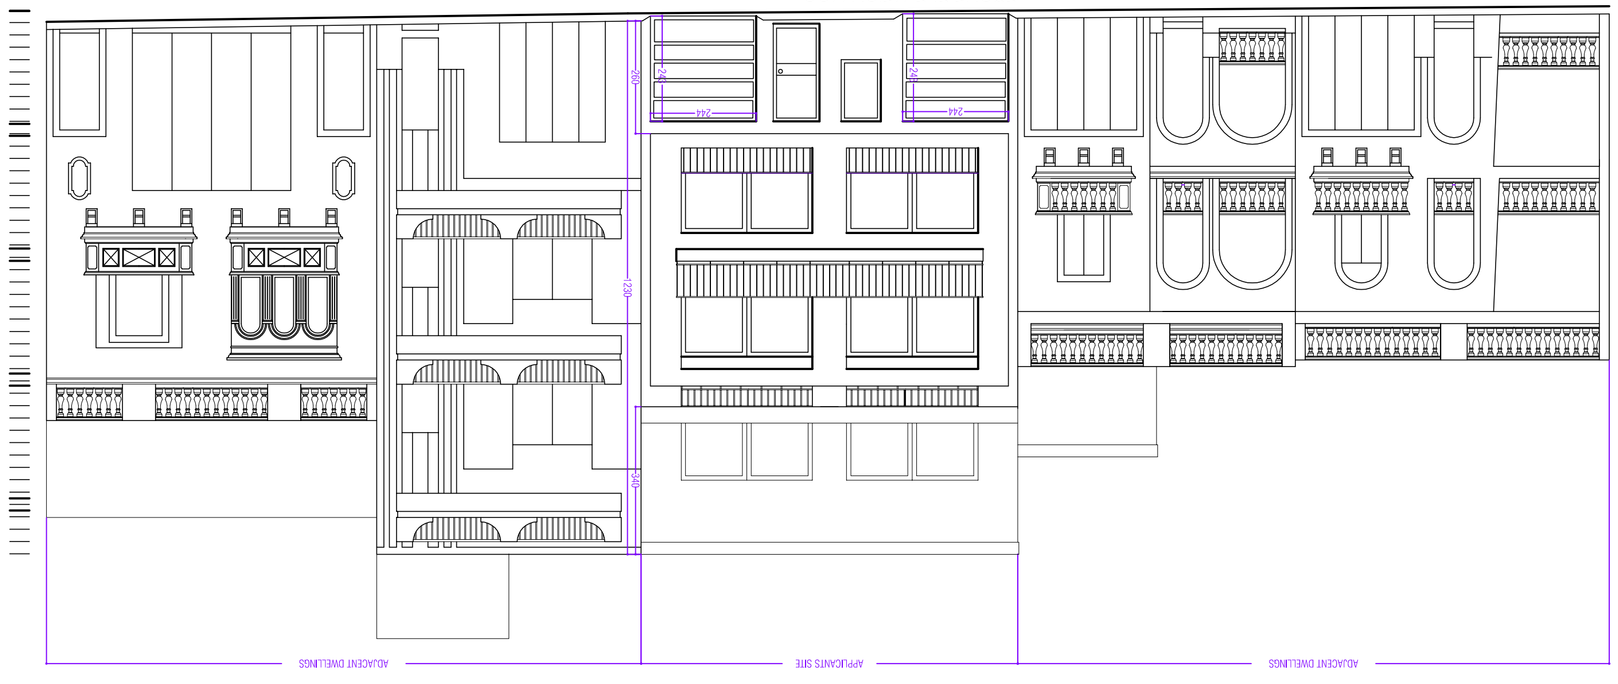

SECTION S-S thru BUILDING 1:100

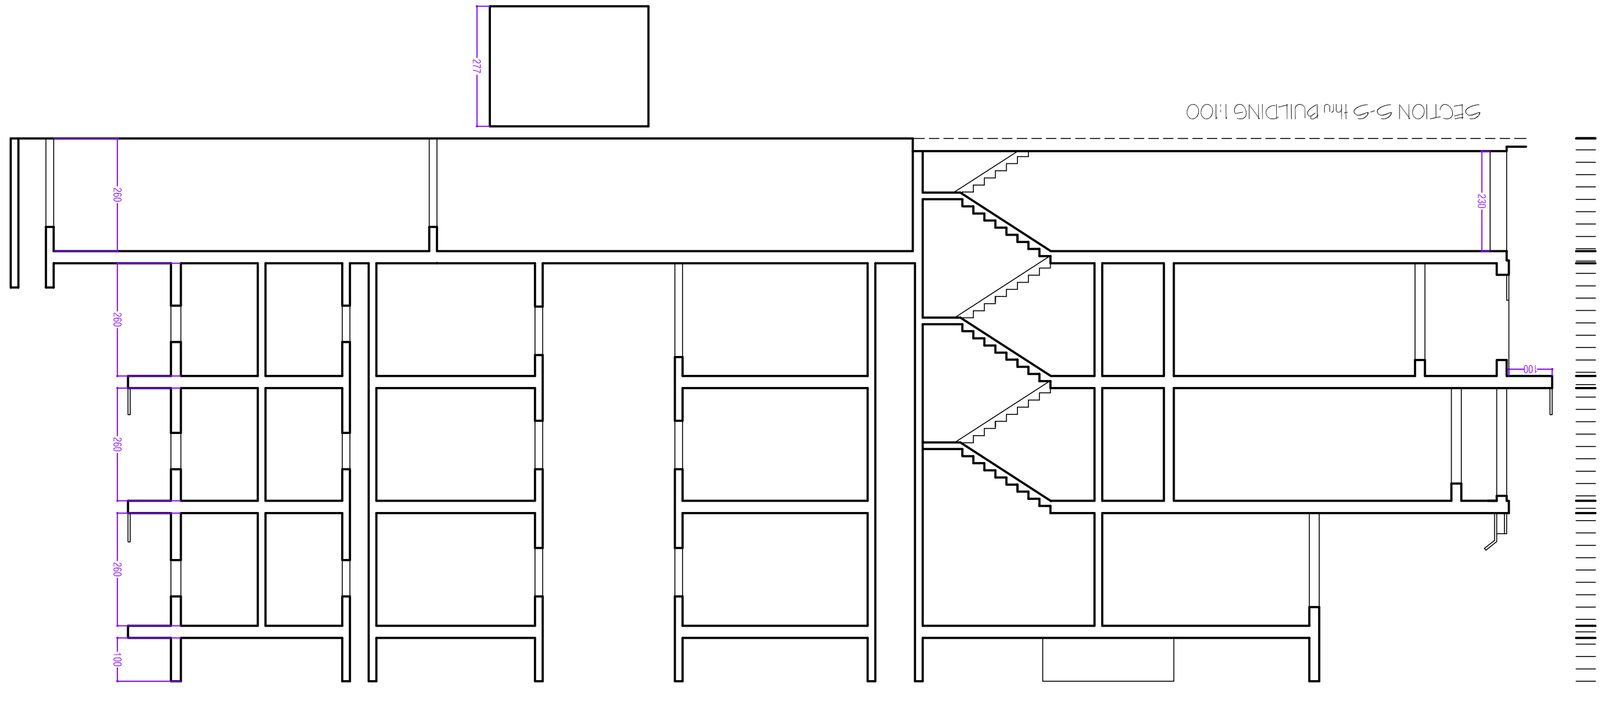

Metric scale 1:100

Metric scale 1:50