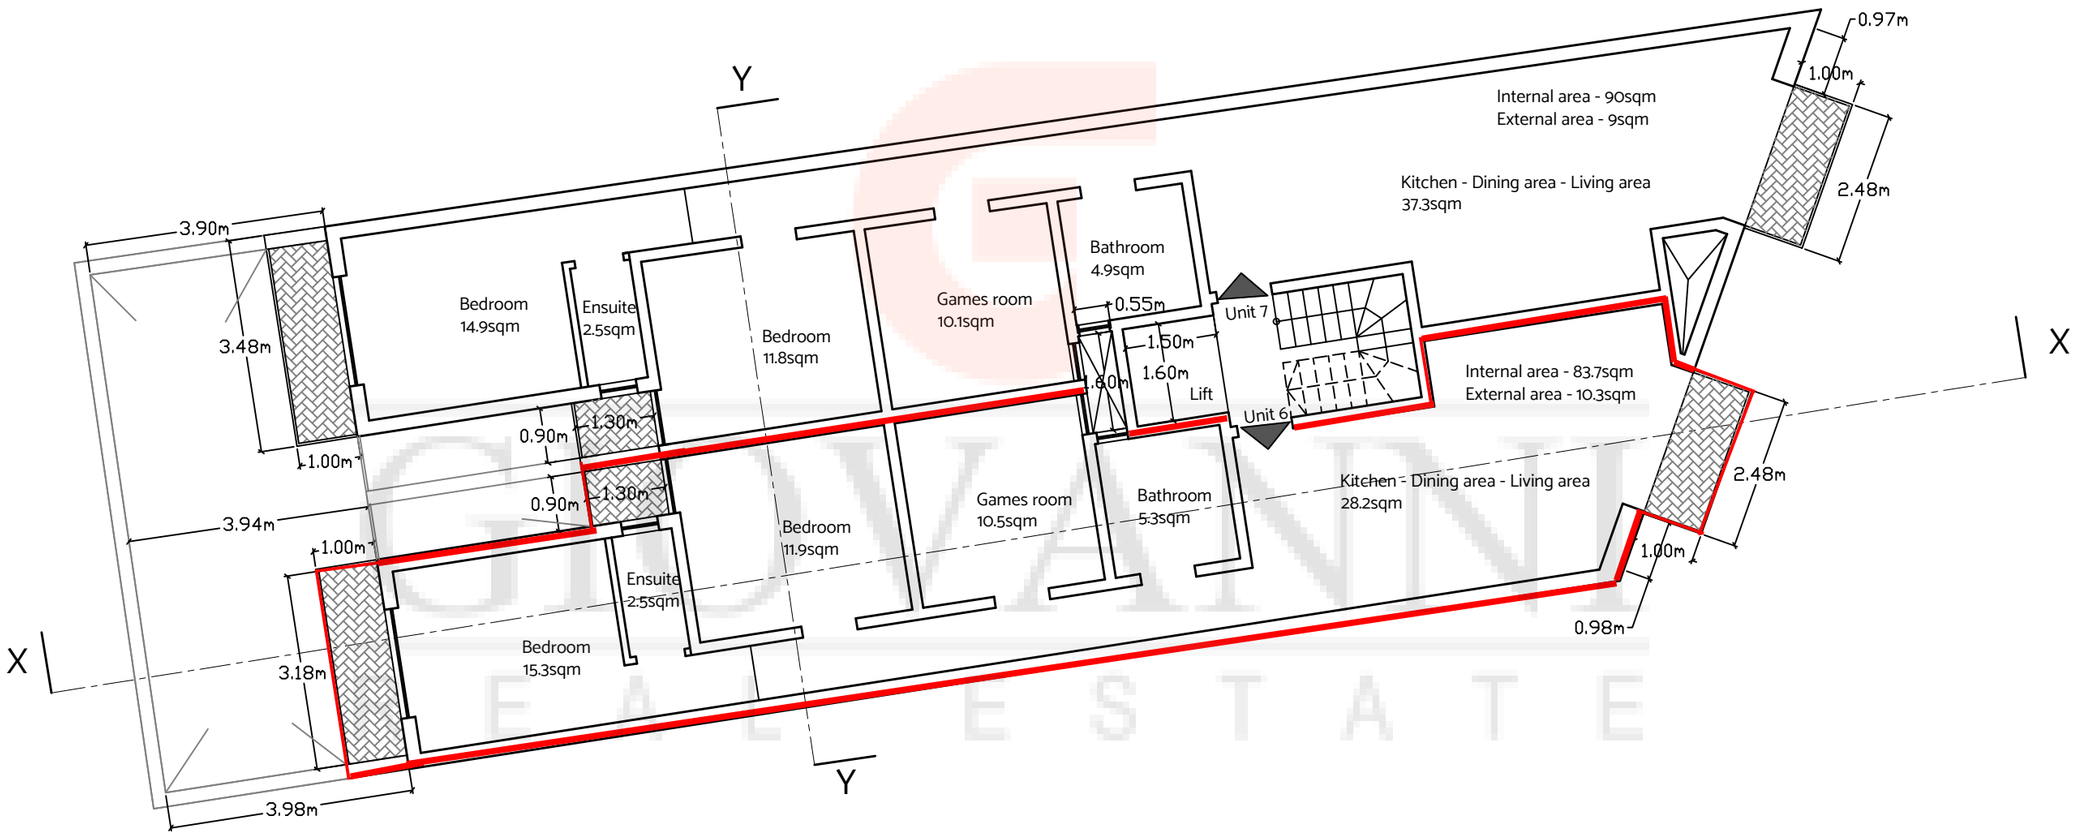

Proposed third floor level plan Scale 1:100

clean copy