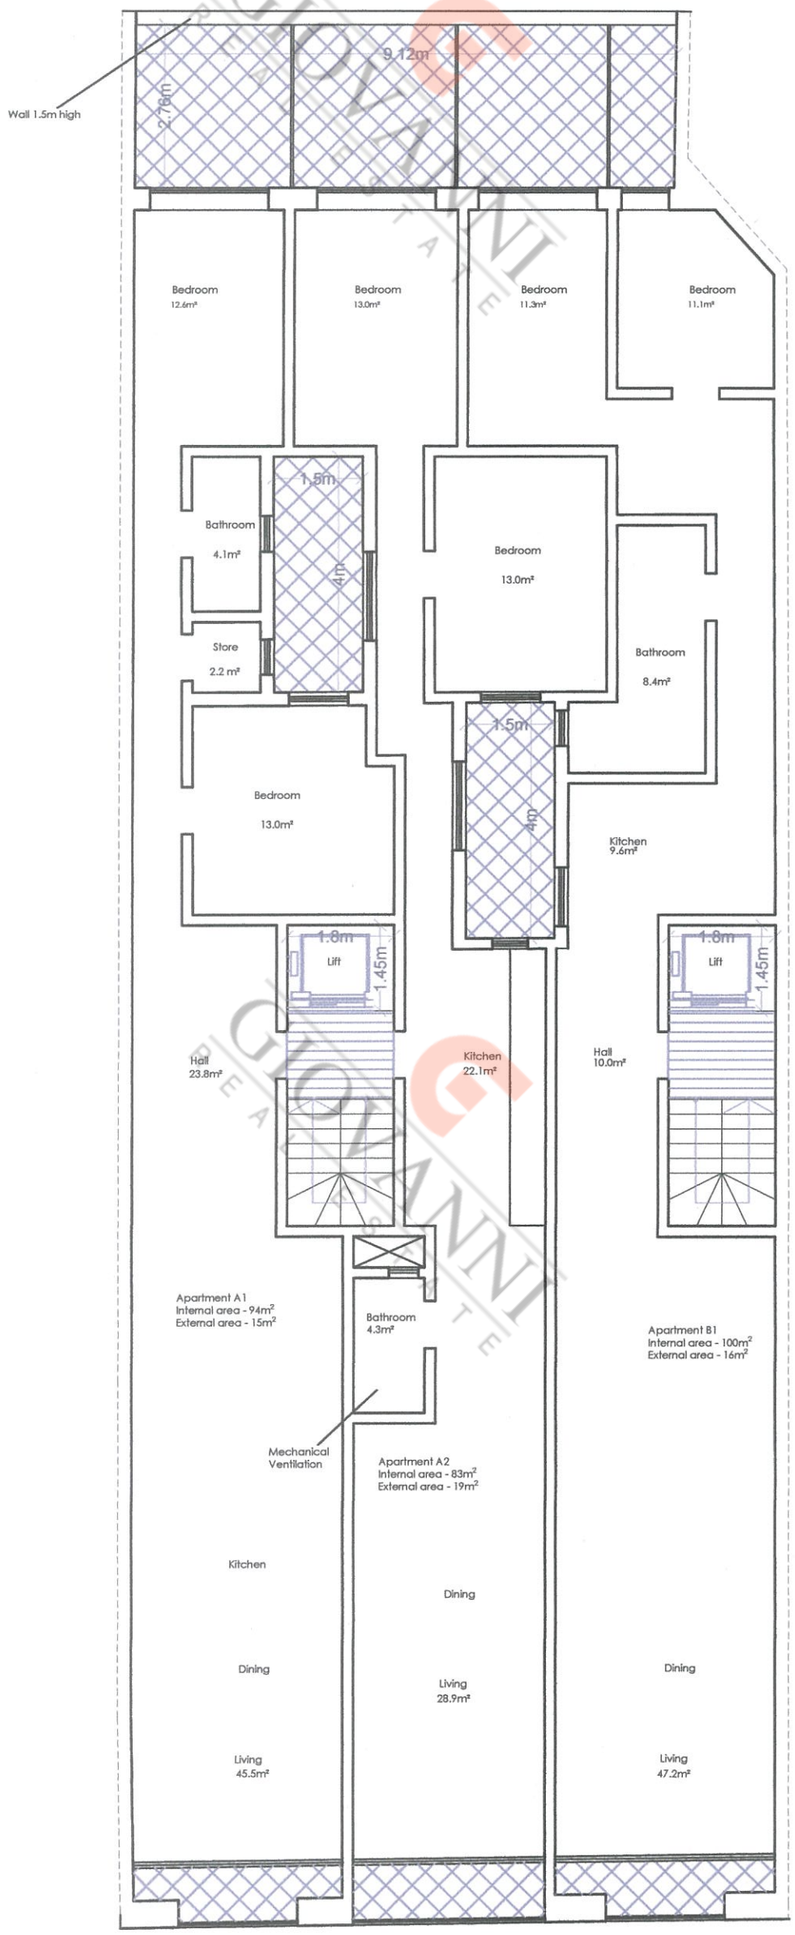

Proposed ground Floor Level
Scale 1:100

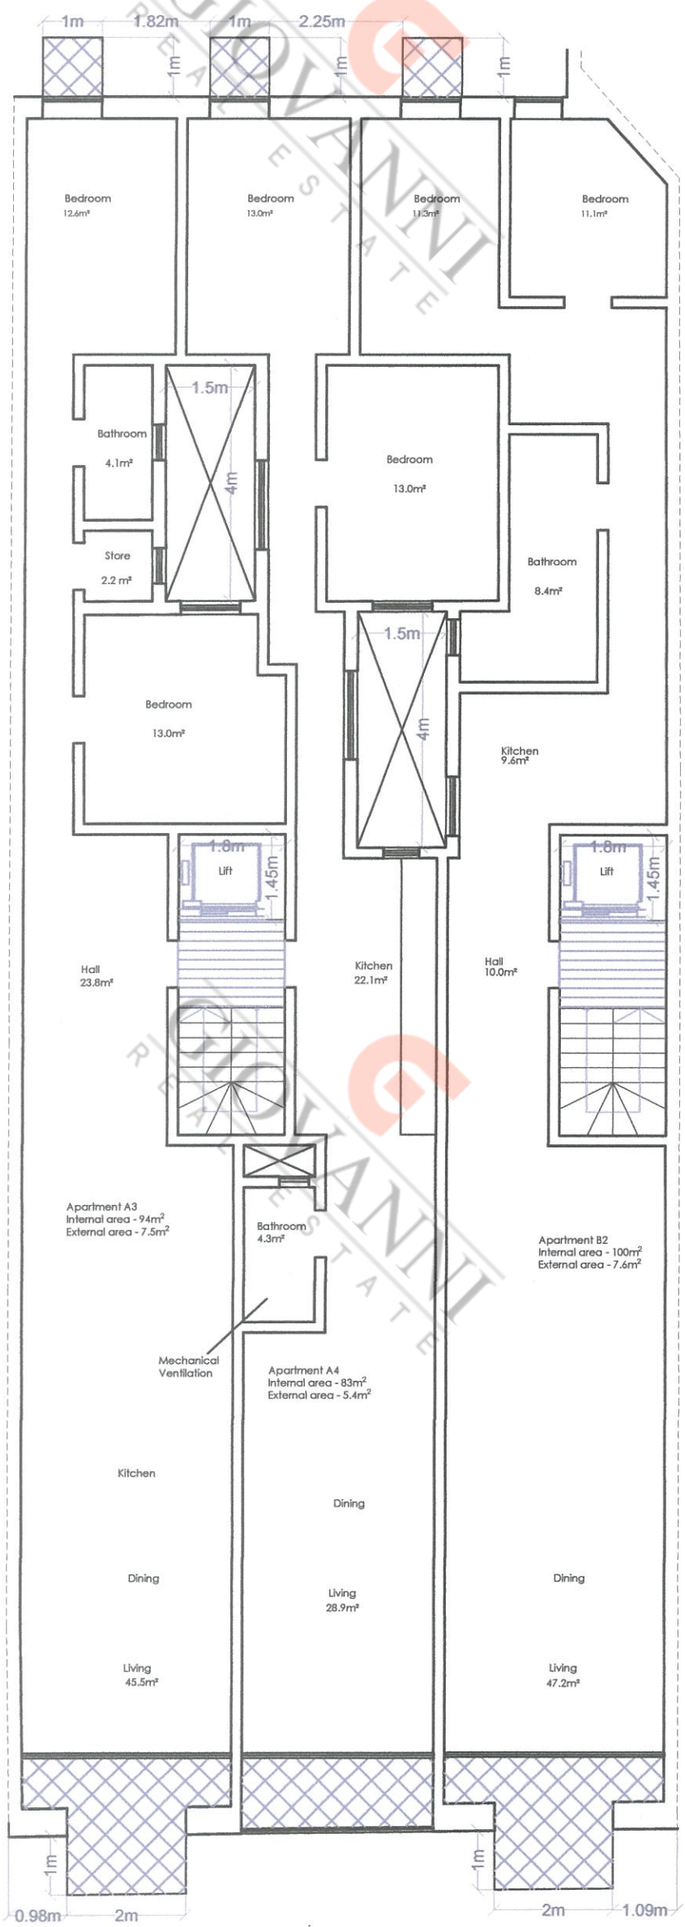

Proposed First Floor Level
Scale 1:100

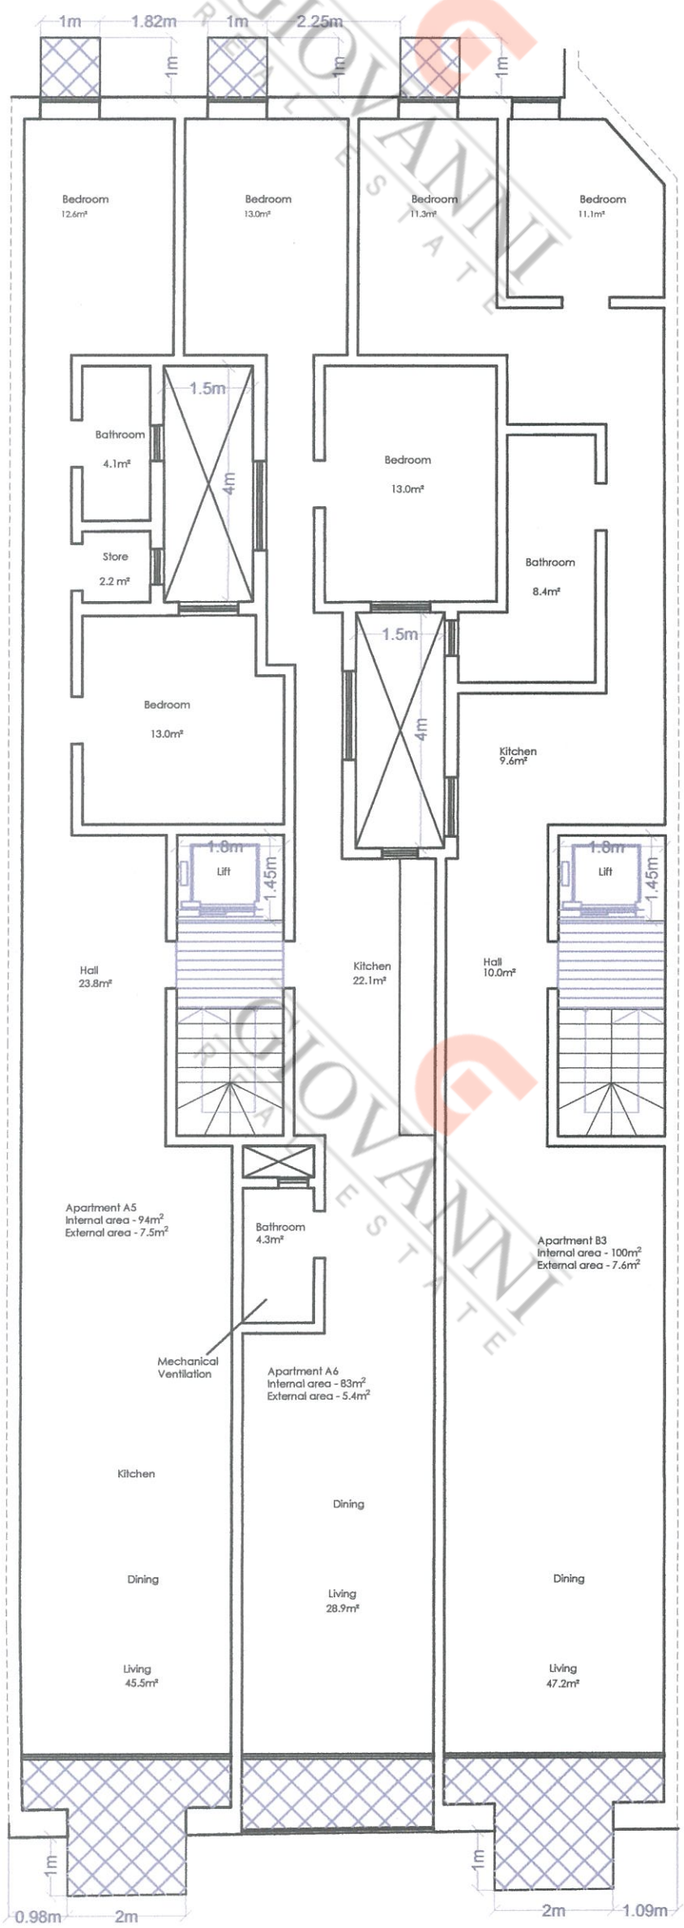

Proposed Second Floor Level
Scale 1:100

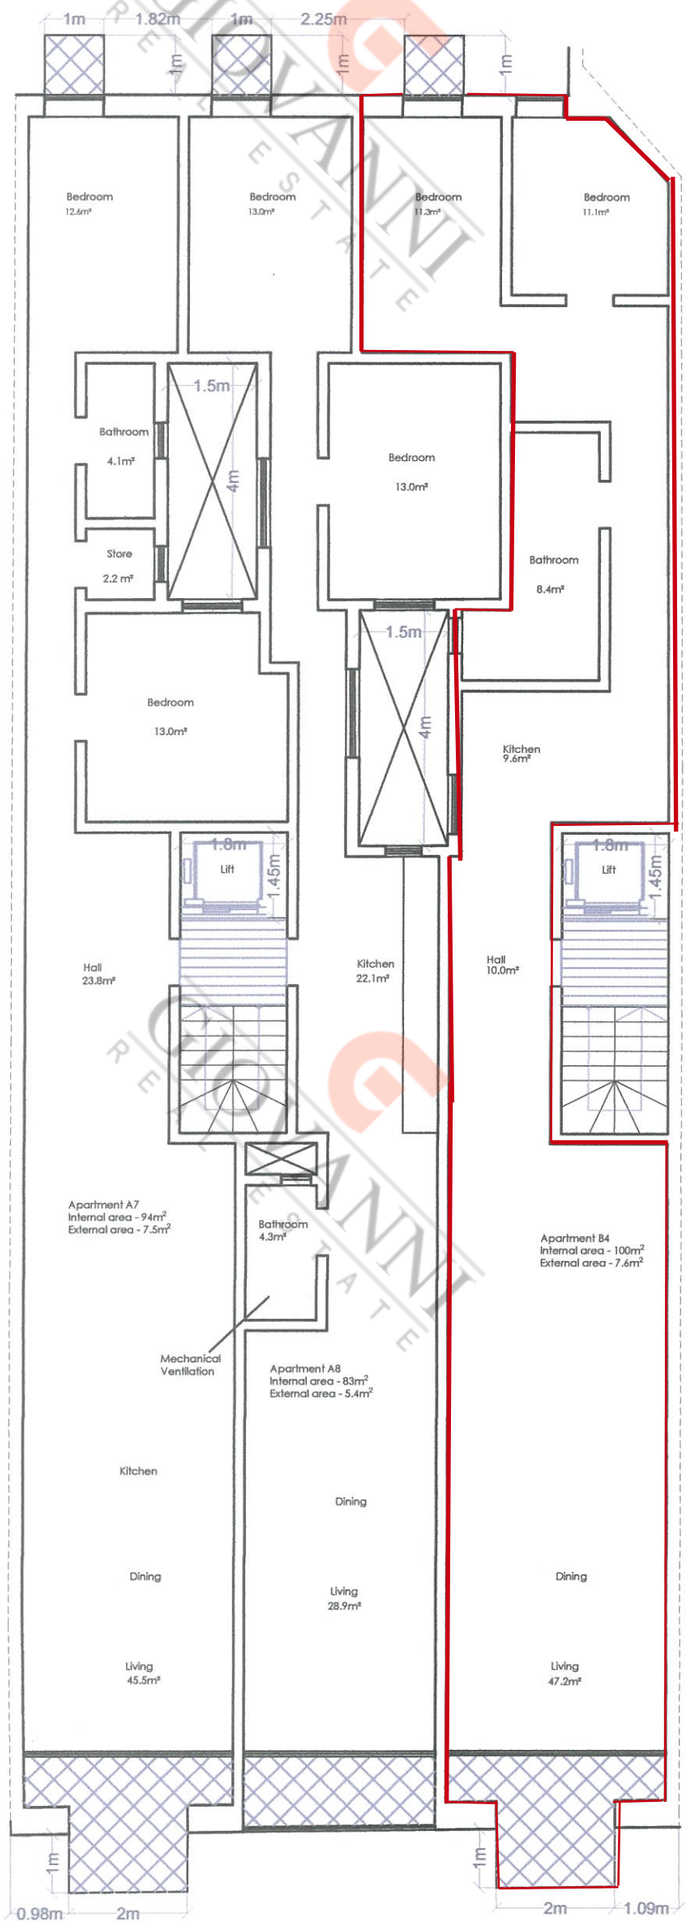

Proposed Third Floor Level
Scale 1:100

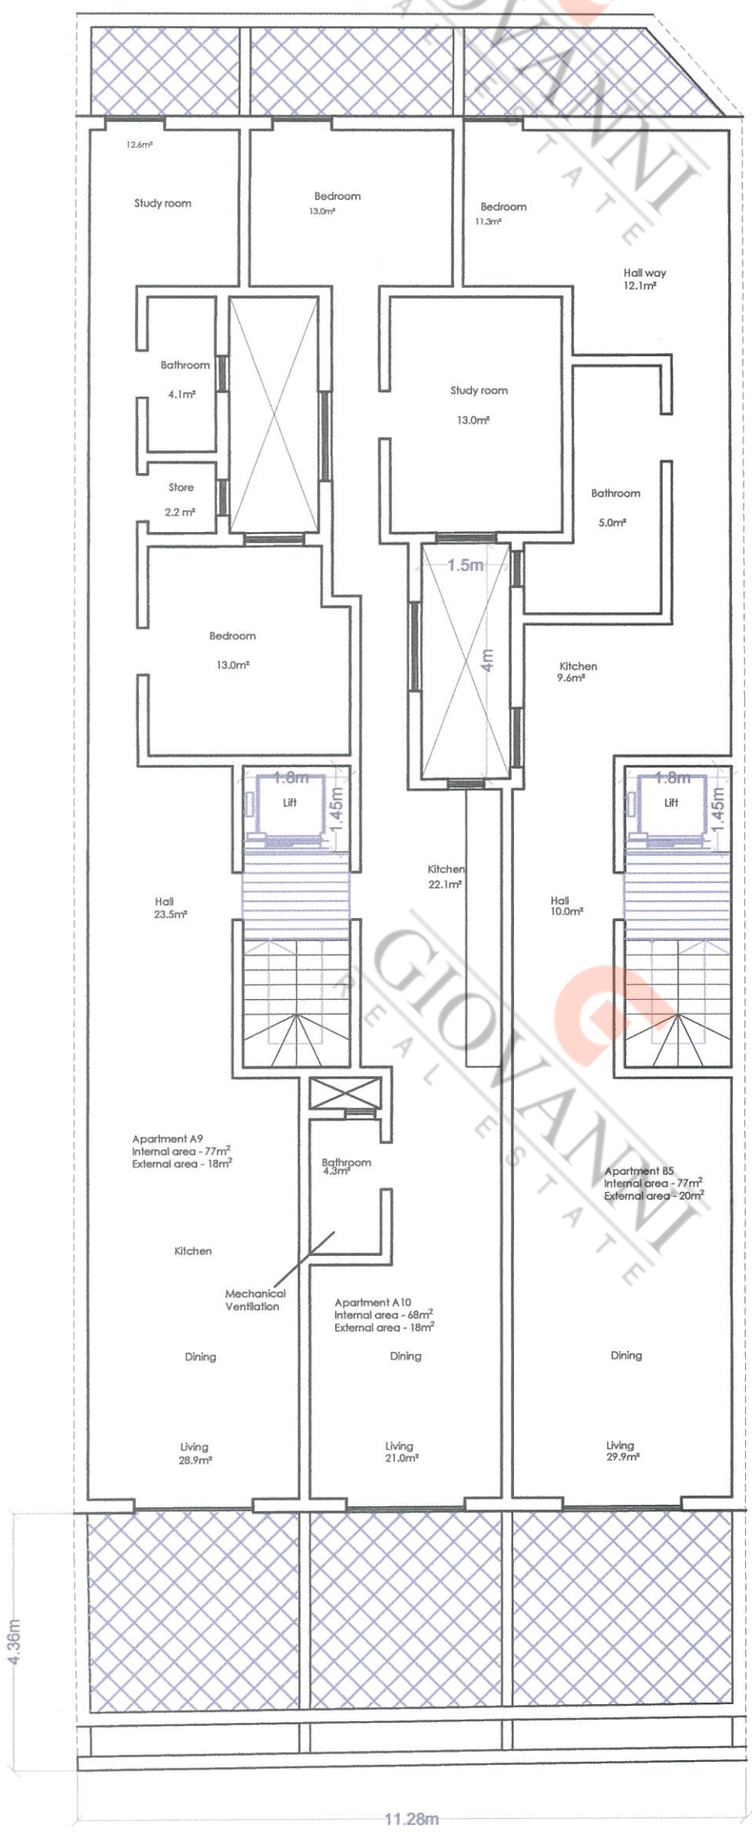

Proposed Penthouse Level
Scale 1:100