Y
'Xorok'
Stone Arch
kitchen
'Xorok'
Stone Arch
'Xorok'
dining
73.7sqm
W.C.
beneath stairs
(Mechanically
Ventilated)
6.8sqm
'Xorok'
living
Stone Arch
'Xorok'
hall
9.6sqm
Reservoir
52cu.m
6.75m
2.52m
7.24m
Pool
36.3cu.m
3.56m
7.80m
kitchen
Bathroom
(Mechanically
Ventilated)
4.8sqm
3.55m
3.45m
Pool
18cu.m
kitchen
Unit 02
dining
51.9sqm
Elevation A
Bedroom
11.4sqm
living
X
2.50m
Reservoir
30cu.m
dining
4.26m
Elevation A
3.00m
Unit 01
Pool
22.6cu.m
Reservoir
51cu.m
4.25m
57.6sqm
4.07m
4.40m
4.00m
5.23m
living
Elevation B
Bathroom
(Mechanically
Ventilated)
5.1sqm
Bedroom
16.9sqm
Elevation A
Unit 03
alley
Y

Proposed le

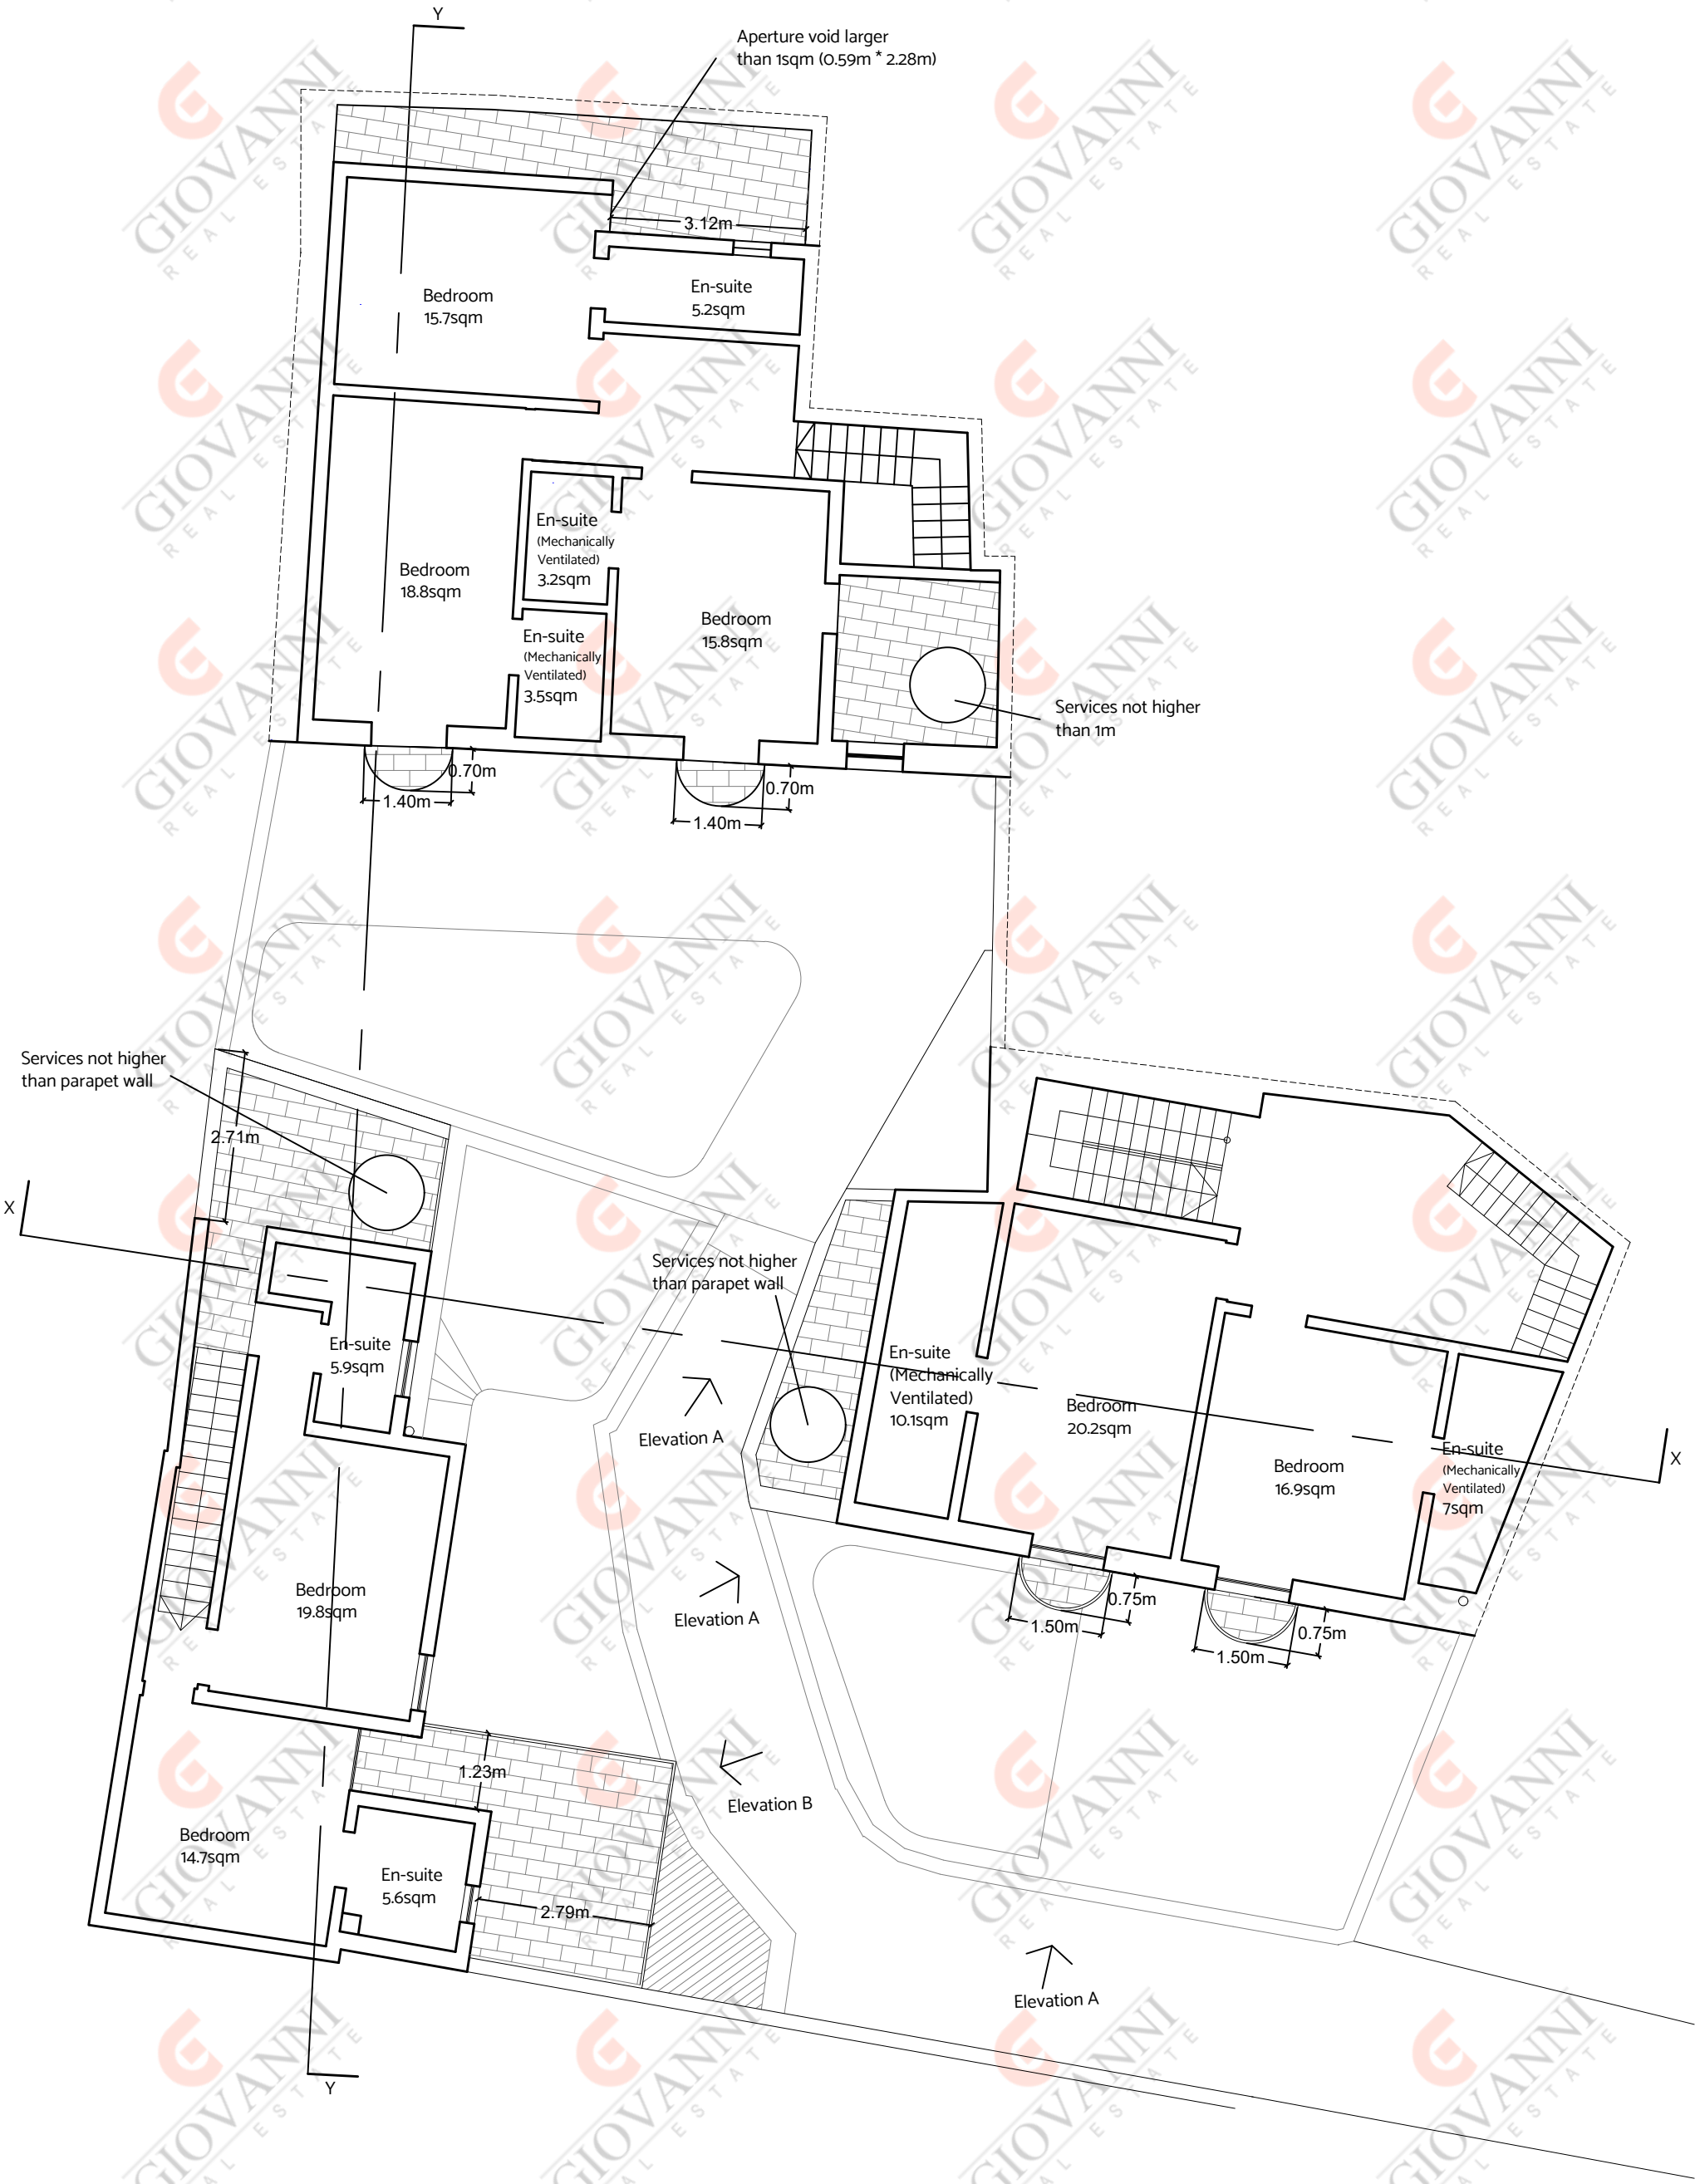
Y
Aperture void larger than 1sqm (0.59m * 2.28m)
3.12m
Bedroom 15.7sqm
En-suite 5.2sqm
Bedroom 18.8sqm
En-suite (Mechanically Ventilated) 3.2sqm
En-suite (Mechanically Ventilated) 3.5sqm
Bedroom 15.8sqm
Services not higher than 1m
0.70m
1.40m
0.70m
1.40m
Services not higher than parapet wall
2.71m
X
En-suite 5.9sqm
Bedroom 19.8sqm
Elevation A
Services not higher than parapet wall
En-suite (Mechanically Ventilated) 10.1sqm
Bedroom 20.2sqm
Bedroom 16.9sqm
En-suite (Mechanically Ventilated) 7sqm
X
Elevation A
0.75m
1.50m
0.75m
1.50m
1.23m
Elevation B
Bedroom 14.7sqm
En-suite 5.6sqm
2.79m
Elevation A
Y